
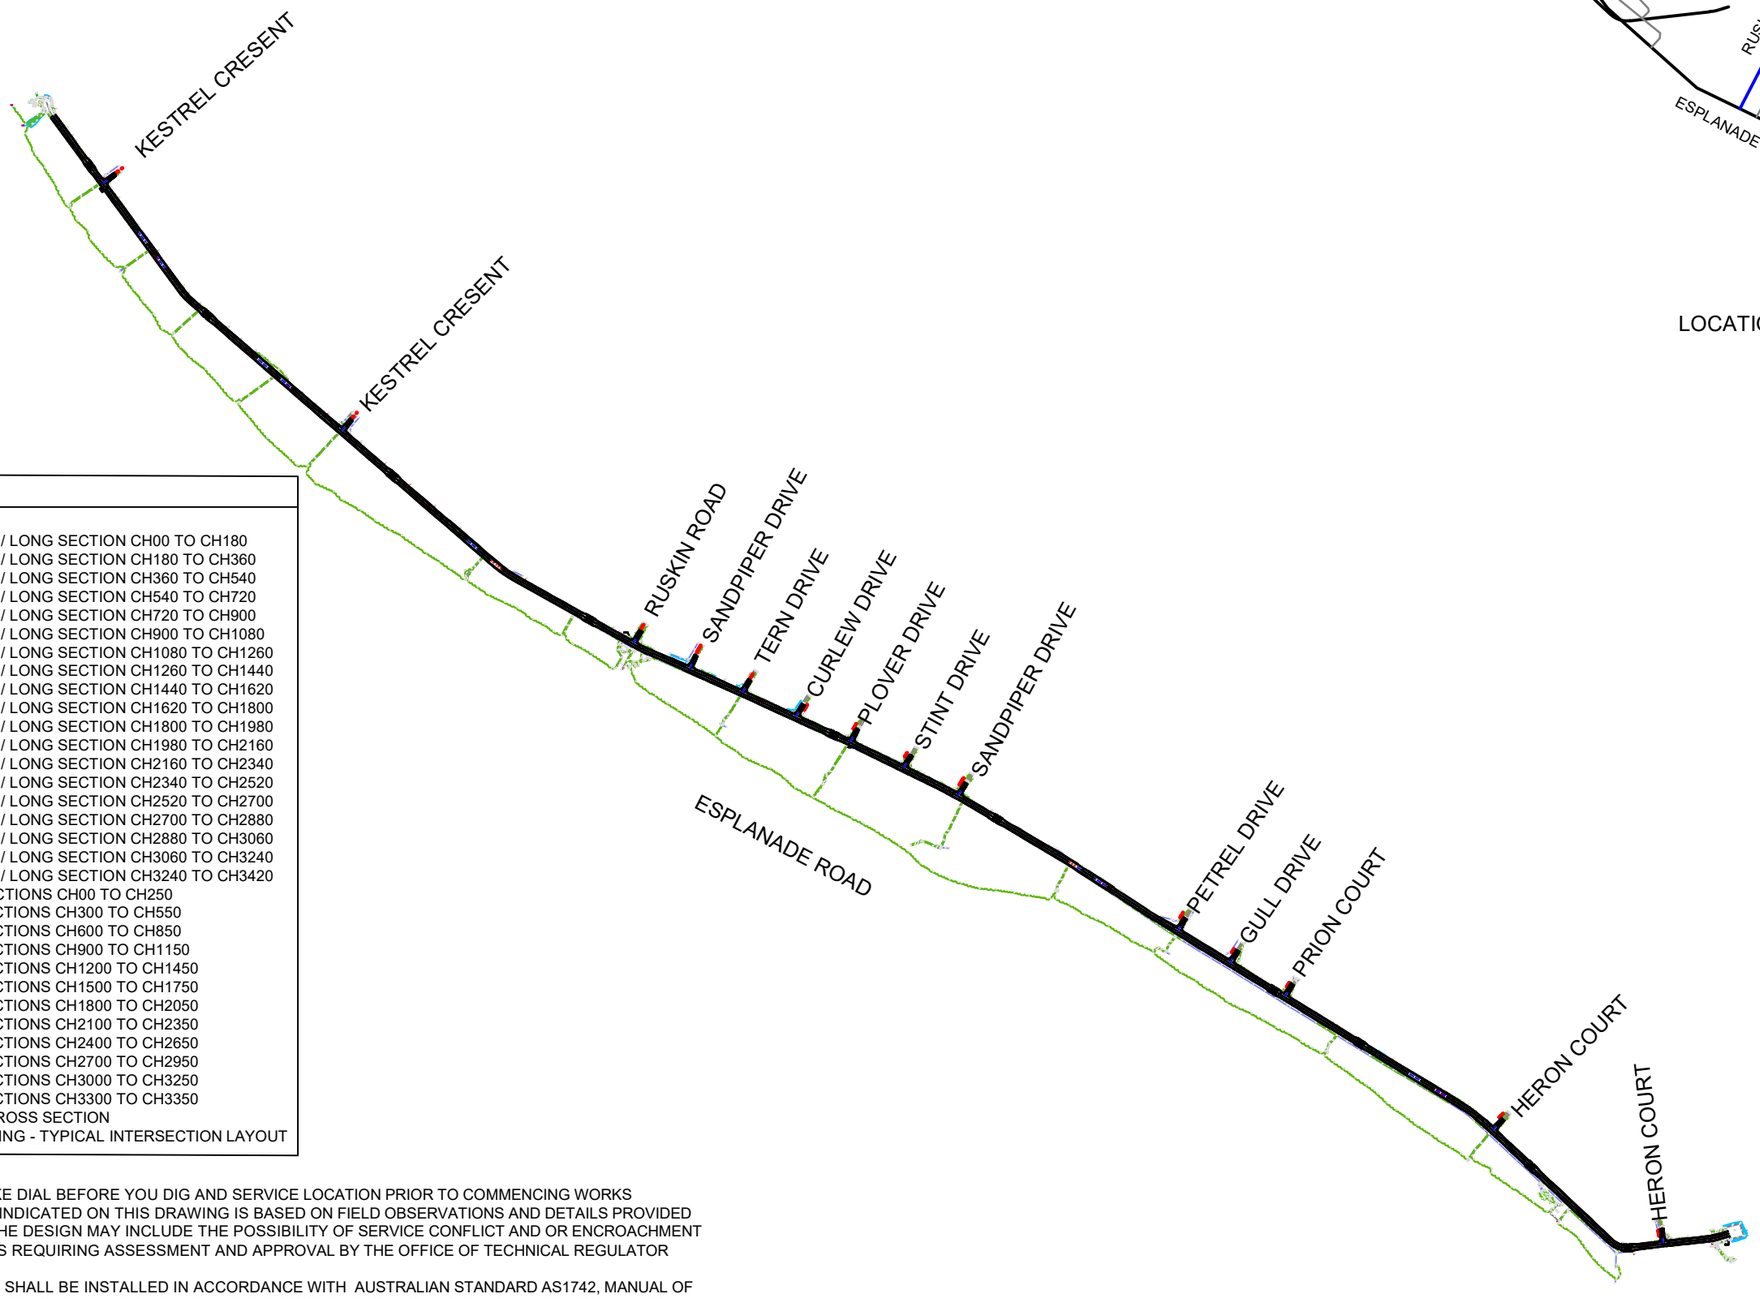


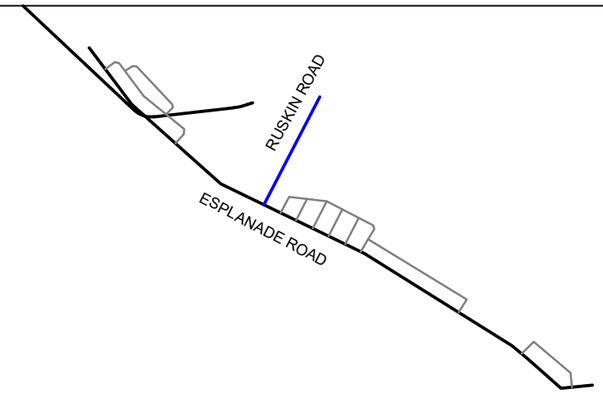

LOCATION PLAN

DRAWING NO.	TITLE
13948-01	SITE PLAN
13948-02	PLAN VIEW / LONG SECTION CH00 TO CH180
13948-03	PLAN VIEW / LONG SECTION CH180 TO CH360
13948-04	PLAN VIEW / LONG SECTION CH360 TO CH540
13948-05	PLAN VIEW / LONG SECTION CH540 TO CH720
13948-06	PLAN VIEW / LONG SECTION CH720 TO CH900
13948-07	PLAN VIEW / LONG SECTION CH900 TO CH1080
13948-08	PLAN VIEW / LONG SECTION CH1080 TO CH1260
13948-09	PLAN VIEW / LONG SECTION CH1260 TO CH1440
13948-10	PLAN VIEW / LONG SECTION CH1440 TO CH1620
13948-11	PLAN VIEW / LONG SECTION CH1620 TO CH1800
13948-12	PLAN VIEW / LONG SECTION CH1800 TO CH1980
13948-13	PLAN VIEW / LONG SECTION CH1980 TO CH2160
13948-14	PLAN VIEW / LONG SECTION CH2160 TO CH2340
13948-15	PLAN VIEW / LONG SECTION CH2340 TO CH2520
13948-16	PLAN VIEW / LONG SECTION CH2520 TO CH2700
13948-17	PLAN VIEW / LONG SECTION CH2700 TO CH2880
13948-18	PLAN VIEW / LONG SECTION CH2880 TO CH3060
13948-19	PLAN VIEW / LONG SECTION CH3060 TO CH3240
13948-20	PLAN VIEW / LONG SECTION CH3240 TO CH3420
13948-21	CROSS SECTIONS CH00 TO CH250
13948-22	CROSS SECTIONS CH300 TO CH550
13948-23	CROSS SECTIONS CH600 TO CH850
13948-24	CROSS SECTIONS CH900 TO CH1150
13948-25	CROSS SECTIONS CH1200 TO CH1450
13948-26	CROSS SECTIONS CH1500 TO CH1750
13948-27	CROSS SECTIONS CH1800 TO CH2050
13948-28	CROSS SECTIONS CH2100 TO CH2350
13948-29	CROSS SECTIONS CH2400 TO CH2650
13948-30	CROSS SECTIONS CH2700 TO CH2950
13948-31	CROSS SECTIONS CH3000 TO CH3250
13948-32	CROSS SECTIONS CH3300 TO CH3350
13948-33	TYPICAL CROSS SECTION
13948-34	LINE-MARKING - TYPICAL INTERSECTION LAYOUT

NOTES:

1. CONTRACTOR TO UNDERTAKE DIAL BEFORE YOU DIG AND SERVICE LOCATION PRIOR TO COMMENCING WORKS
2. THE SERVICE INFORMATION INDICATED ON THIS DRAWING IS BASED ON FIELD OBSERVATIONS AND DETAILS PROVIDED BY SERVICE AUTHORITIES. THE DESIGN MAY INCLUDE THE POSSIBILITY OF SERVICE CONFLICT AND OR ENCROACHMENT WITHIN SAFETY CLEARANCES REQUIRING ASSESSMENT AND APPROVAL BY THE OFFICE OF TECHNICAL REGULATOR AND SERVICE AUTHORITIES
3. TRAFFIC CONTROL DEVICES SHALL BE INSTALLED IN ACCORDANCE WITH AUSTRALIAN STANDARD AS1742, MANUAL OF UNIFORM TRAFFIC CONTROL DEVICES' AS MODIFIED BY THE DIT 'CODE OF TECHNICAL REQUIREMENTS FOR THE LEGAL USE OF TRAFFIC CONTROL DEVICES' AND THE DIT 'PAVEMENT MARKING MANUAL'
4. DIMENSIONS, SETOUT AND LEVELS SHALL BE CHECKED ON SITE PRIOR TO CONSTRUCTION
5. NATIVE VEGETATION REQUIREMENTS TO BE CHECKED PRIOR TO ANY TREE REMOVAL
6. COUNCIL TO COMPLETE ANY REQUIRED NATIVE VEGETATION REPORTS, NRM APPROVALS FOR WATER AFFECTING ACTIVITY PERMITS PRIOR TO STARTING WORKS

PRELIMINARY
NOT FOR CONSTRUCTION


MACE ENGINEERING SERVICES
6 LENNON STREET
CLARE 5453
A.B.N. 89 615 046 930
TEL. (08) 88 421242


SITE: ESPLANADE ROAD–THOMPSON BEACH	DATE: MARCH 2026
TITLE: SITE PLAN	SCALE: 1:10,000 @ A3
CLIENT: ADELAIDE PLAINS COUNCIL	DWG No. 13948–01

LEGEND:

- FENCE LINE
- BOUNDARY
- EXISTING ROAD CL
- EXISTING EDGE OF FORMATION
- POWER POLE
- TOP OF BANK
- BOTTOM OF BANK
- EXISTING MAJOR CONTOUR 1.0m INTERVAL
- EXISTING MINOR CONTOUR 0.2m INTERVAL
- DESIGN MAJOR CONTOUR 0.1m INTERVAL
- DESIGN MINOR CONTOUR 0.5m INTERVAL
- VEGETATION

TRAFFIC CALMING PROTUBERANCES,
FOR DETAILS REFER TO DRAWING 32

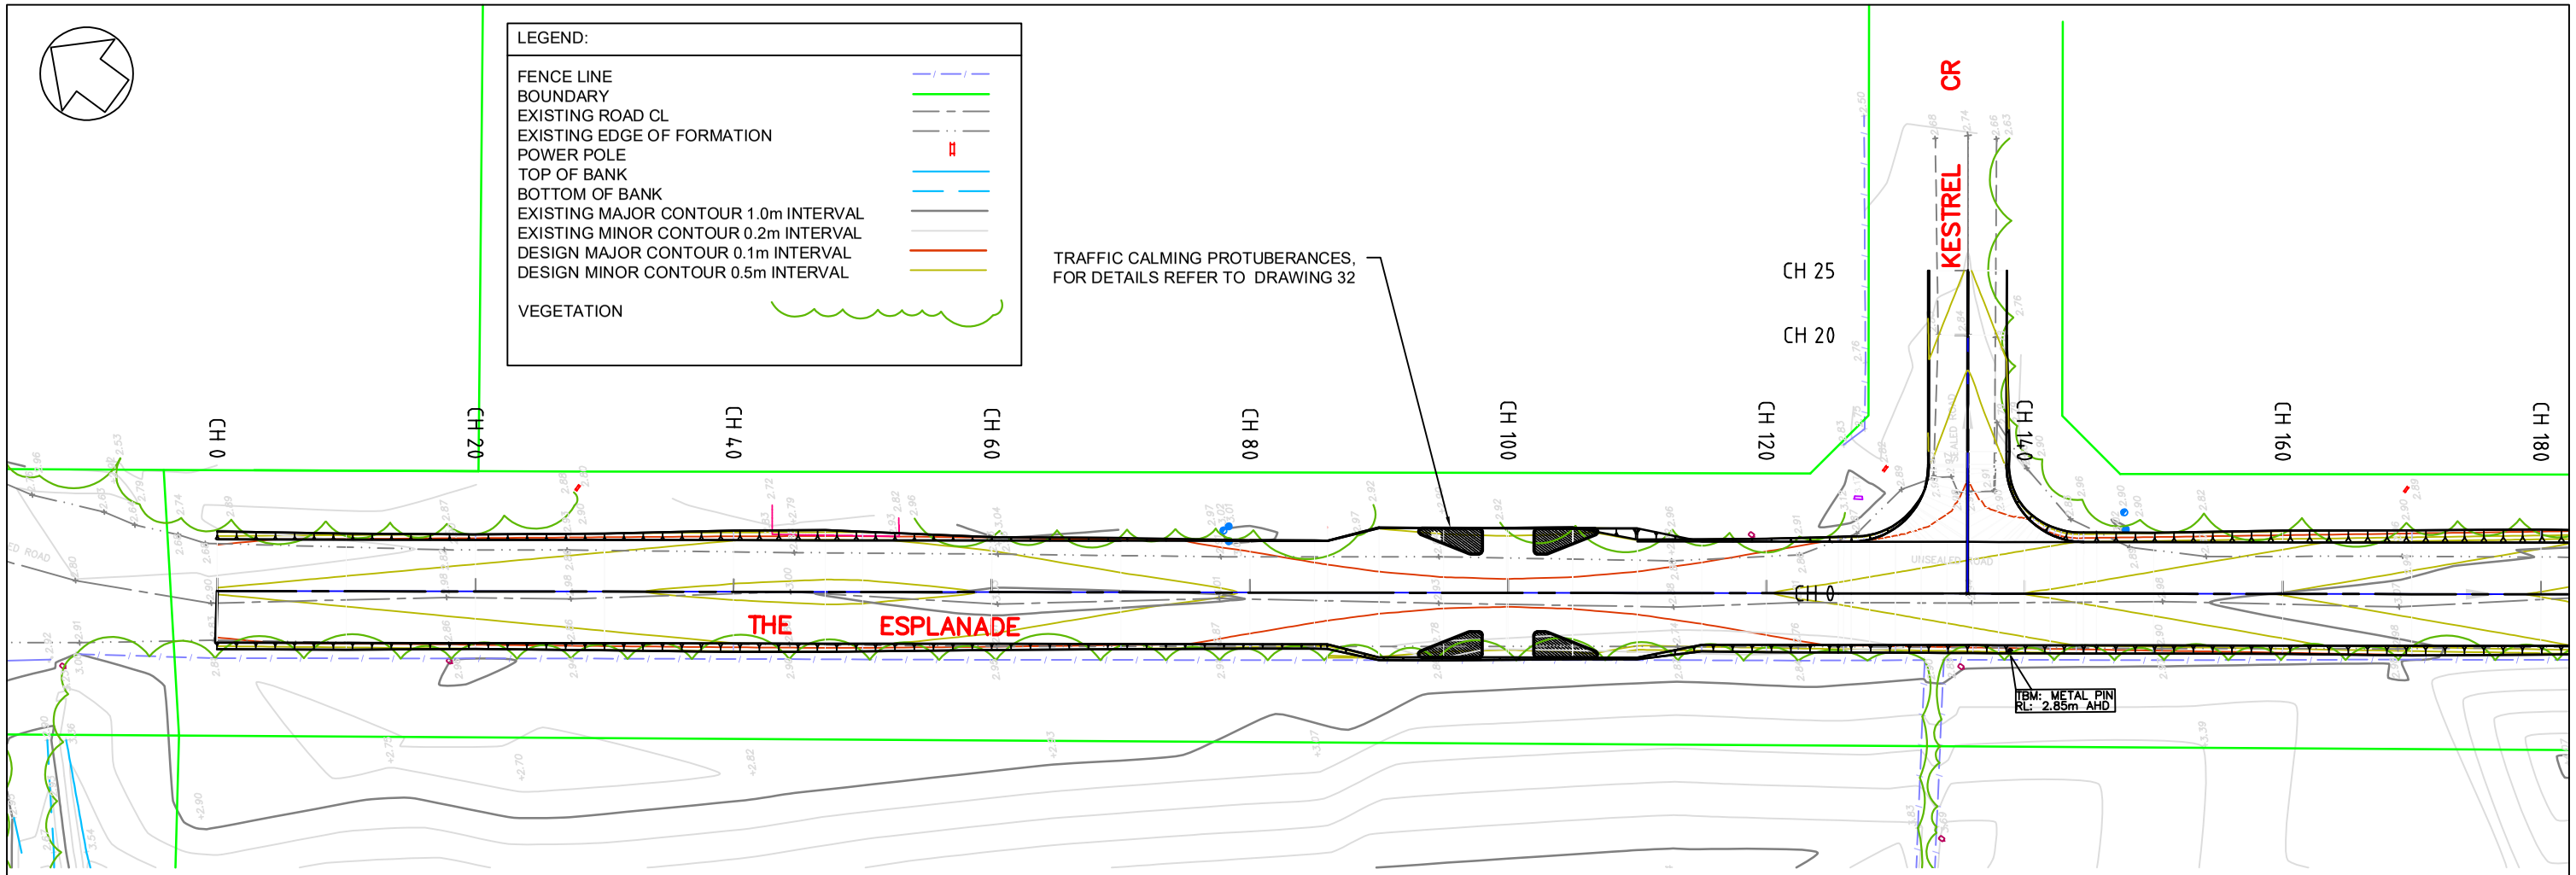

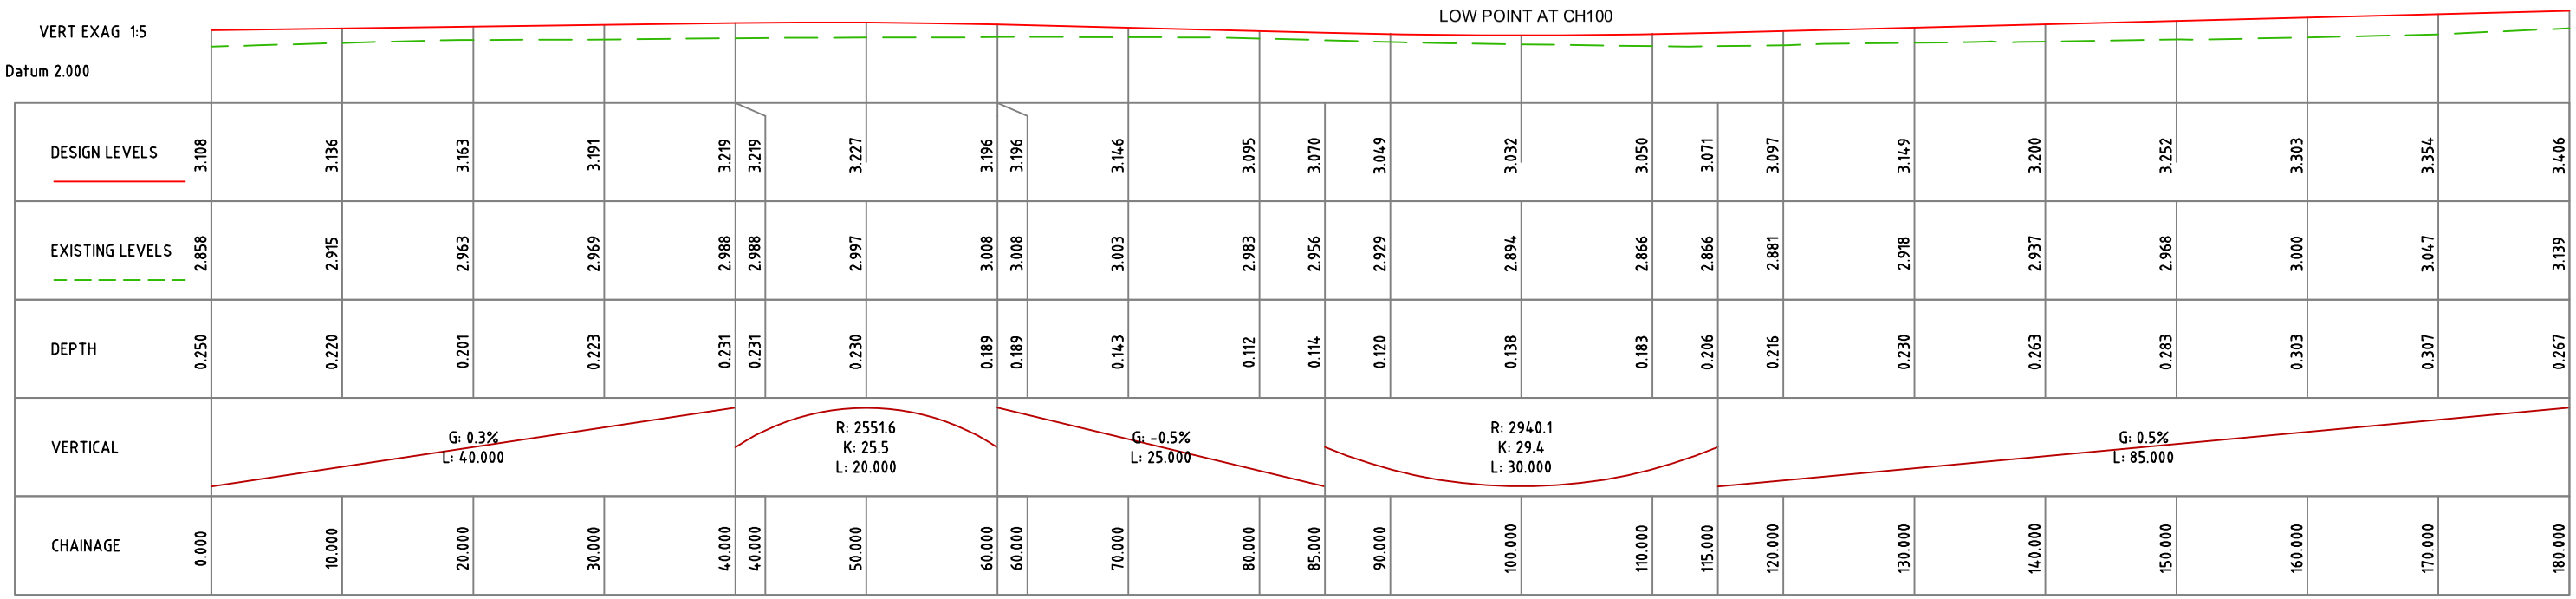

CL - ESPLANADE ROAD LONG SECTION


PRELIMINARY
NOT FOR CONSTRUCTION

MACE ENGINEERING SERVICES
6 LENNON STREET
CLARE 5453
A.B.N. 89 615 046 930
TEL. (08) 88 421242

SITE: ESPLANADE ROAD–THOMPSON BEACH	DATE: *MARCH 2026*
TITLE: PLAN CH00 TO CH180	SCALE: *1:500 @ A3*
CLIENT: ADELAIDE PLAINS COUNCIL	DWG No. 13948–02

LEGEND:

- FENCE LINE
- BOUNDARY
- EXISTING ROAD CL
- EXISTING EDGE OF FORMATION
- POWER POLE
- TOP OF BANK
- BOTTOM OF BANK
- EXISTING MAJOR CONTOUR 1.0m INTERVAL
- EXISTING MINOR CONTOUR 0.2m INTERVAL
- DESIGN MAJOR CONTOUR 0.1m INTERVAL
- DESIGN MINOR CONTOUR 0.5m INTERVAL
- VEGETATION

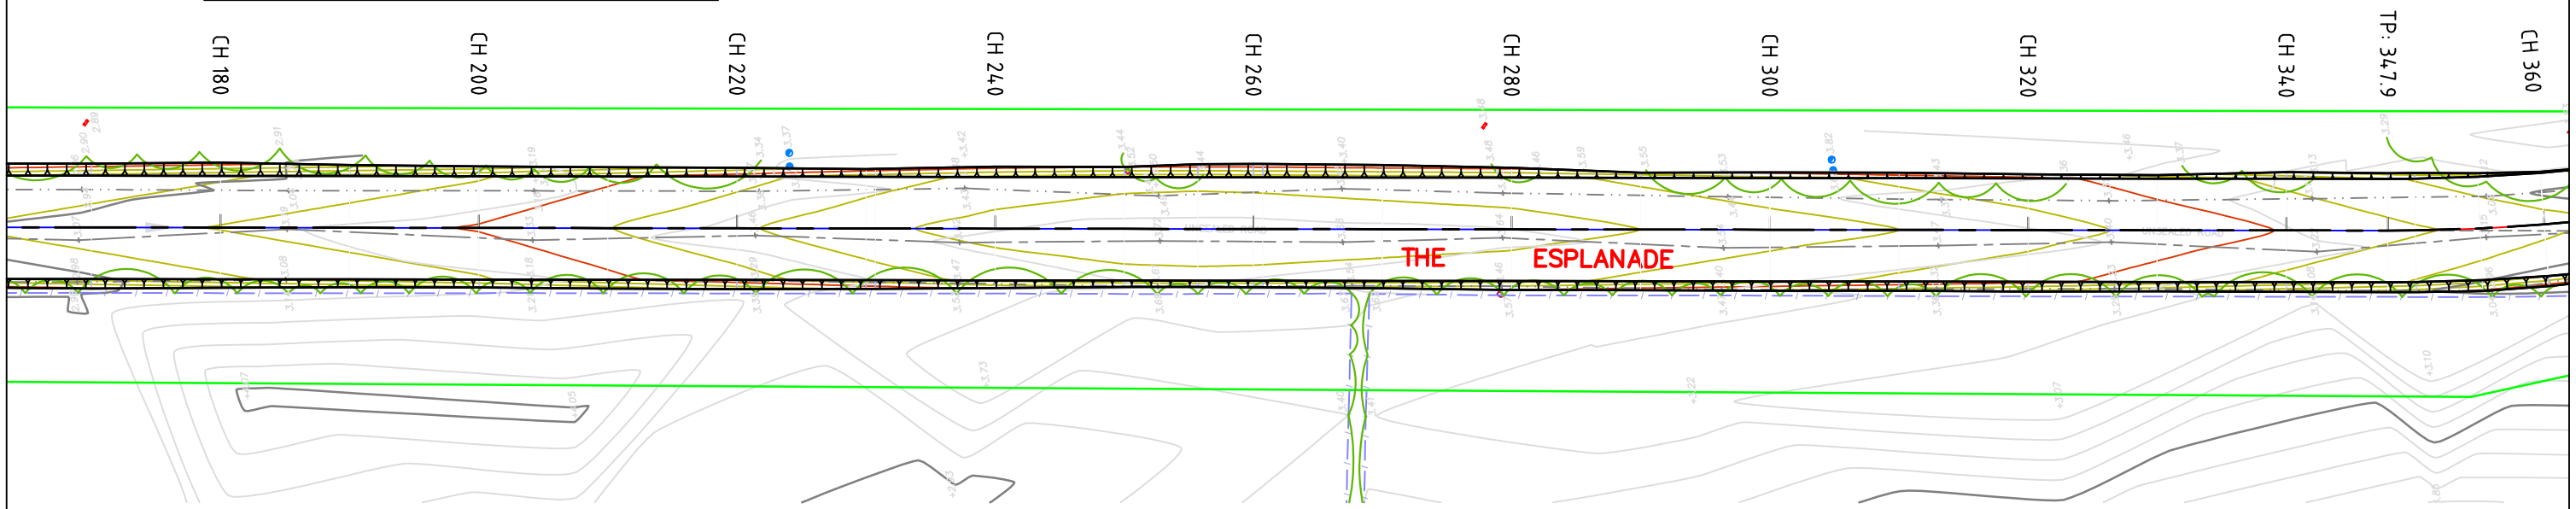

VERT EXAG 1:5

Datum 2.000

DESIGN LEVELS	3.406	3.457	3.509	3.597	3.684	3.772	3.778	3.844	3.882	3.884	3.883	3.867	3.849	3.799	3.750	3.700	3.650	3.571	3.493	3.430	3.414	3.335
EXISTING LEVELS	3.139	3.208	3.259	3.338	3.429	3.522	3.528	3.589	3.652	3.646	3.644	3.625	3.599	3.518	3.488	3.446	3.400	3.330	3.209	3.162	3.154	3.086
DEPTH	0.267	0.249	0.250	0.258	0.255	0.250	0.250	0.256	0.230	0.238	0.239	0.242	0.250	0.281	0.262	0.254	0.250	0.242	0.283	0.268	0.259	0.248
VERTICAL		G: 0.5% L: 85.000		G: 0.9% L: 30.725			R: 2850.8 K: 28.5 L: 30.000				G: -0.2% L: 19.275			G: -0.5% L: 40.000				G: -0.8% L: 50.000				
CHAINAGE	180.000	190.000	200.000	210.000	220.000	230.000	230.725	240.000	250.000	260.000	260.725	270.000	280.000	290.000	300.000	310.000	320.000	330.000	340.000	347.867	350.000	360.000

CL - ESPLANADE ROAD LONG SECTION

PRELIMINARY
NOT FOR CONSTRUCTION


MACE ENGINEERING SERVICES
6 LENNON STREET
CLARE 5453
A.B.N. 89 615 046 930
TEL. (08) 88 421242

SITE: ESPLANADE ROAD–THOMPSON BEACH	DATE: *MARCH 2026*
TITLE: PLAN CH180 TO CH360	SCALE: *1:500 @ A3*
CLIENT: ADELAIDE PLAINS COUNCIL	DWG No. 13948–03

LEGEND:

- FENCE LINE
- BOUNDARY
- EXISTING ROAD CL
- EXISTING EDGE OF FORMATION
- POWER POLE
- TOP OF BANK
- BOTTOM OF BANK
- EXISTING MAJOR CONTOUR 1.0m INTERVAL
- EXISTING MINOR CONTOUR 0.2m INTERVAL
- DESIGN MAJOR CONTOUR 0.1m INTERVAL
- DESIGN MINOR CONTOUR 0.5m INTERVAL
- VEGETATION

TRAFFIC CALMING PROTUBERANCES, FOR DETAILS REFER TO DRAWING 32

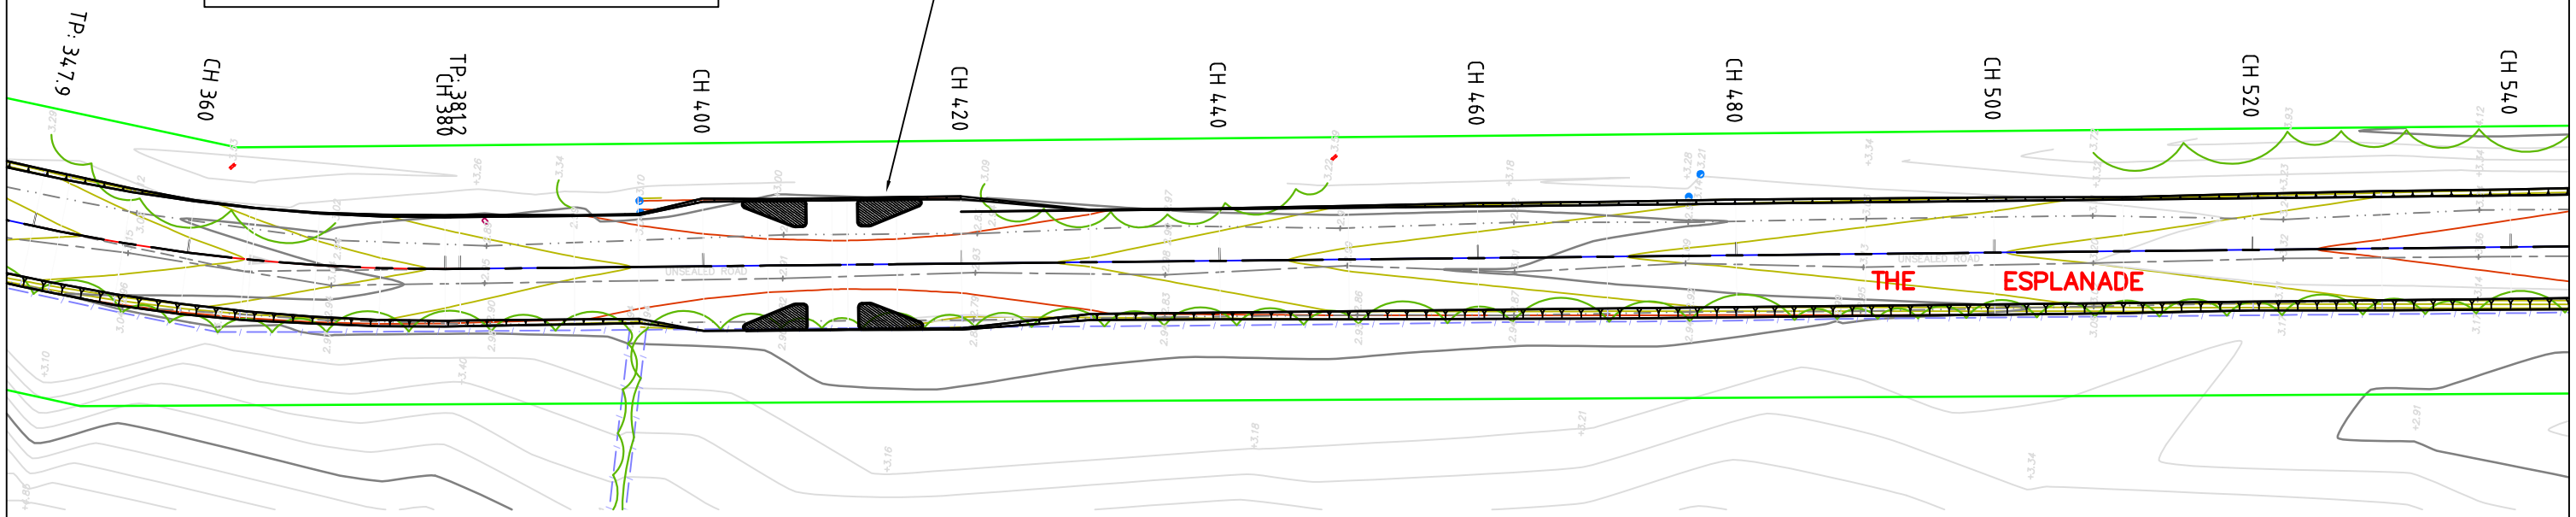

VERT EXAG 1:5

Datum 2.500

LOW POINT AT CH410

DESIGN LEVELS	3.335	3.256	3.191	3.183	3.125	3.125	3.076	3.056	3.068	3.111	3.111	3.169	3.227	3.261	3.295	3.329	3.362	3.396	3.438	3.479	3.521	3.562
EXISTING LEVELS	3.086	3.006	2.944	2.938	2.917	2.917	2.900	2.895	2.905	2.928	2.928	2.956	2.977	2.982	3.034	3.079	3.103	3.146	3.200	3.283	3.320	3.337
DEPTH	0.248	0.250	0.247	0.245	0.209	0.209	0.175	0.162	0.163	0.183	0.183	0.213	0.250	0.279	0.261	0.250	0.259	0.250	0.238	0.196	0.201	0.225
VERTICAL		G: -0.8% L: 50.000		G: -0.7% L: 20.006		R: 3239.3 K: 32.4 L: 40.000					G: 0.6% L: 19.994		G: 0.3% L: 50.000						G: 0.4% L: 50.000			
CHAINAGE	360.000	370.000	380.000	381.151	390.000	390.006	400.000	410.000	420.000	430.000	430.006	440.000	450.000	460.000	470.000	480.000	490.000	500.000	510.000	520.000	530.000	540.000

CL - ESPLANADE ROAD LONG SECTION


PRELIMINARY
NOT FOR CONSTRUCTION

MACE ENGINEERING SERVICES
6 LENNON STREET
CLARE 5453
A.B.N. 89 615 046 930
TEL. (08) 88 421242

SITE: ESPLANADE ROAD–THOMPSON BEACH	DATE: *MARCH 2026*
TITLE: PLAN CH360 TO CH540	SCALE: *1:500 @ A3*
CLIENT: ADELAIDE PLAINS COUNCIL	DWG No.: 13948–04

LEGEND:

- FENCE LINE
- BOUNDARY
- EXISTING ROAD CL
- EXISTING EDGE OF FORMATION
- POWER POLE
- TOP OF BANK
- BOTTOM OF BANK
- EXISTING MAJOR CONTOUR 1.0m INTERVAL
- EXISTING MINOR CONTOUR 0.2m INTERVAL
- DESIGN MAJOR CONTOUR 0.1m INTERVAL
- DESIGN MINOR CONTOUR 0.5m INTERVAL
- VEGETATION

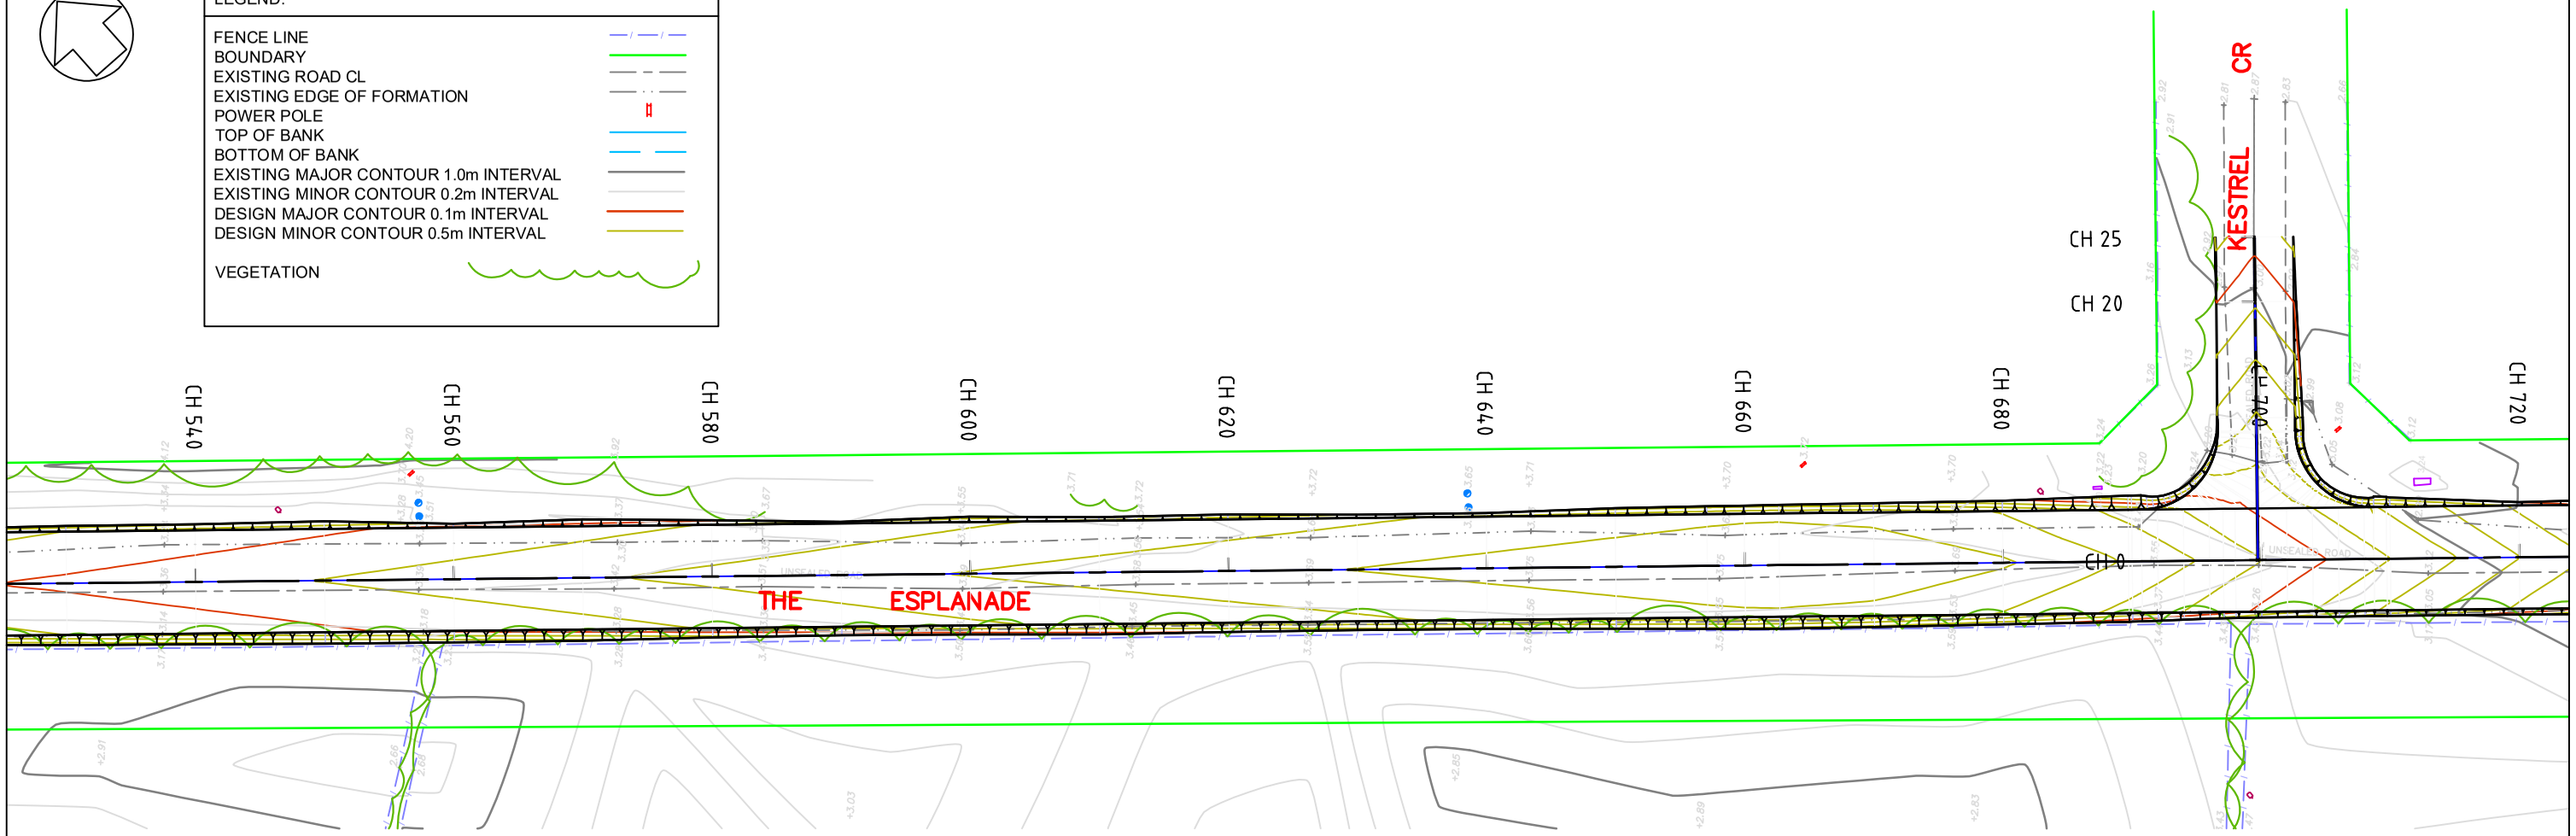

VERT EXAG 1:5

Datum 2.500

DESIGN LEVELS	3.562	3.604	3.644	3.685	3.725	3.766	3.806	3.839	3.871	3.903	3.936	3.968	3.991	3.998	3.984	3.913	3.784	3.658	3.600	3.401	3.202
EXISTING LEVELS	3.337	3.354	3.368	3.385	3.447	3.508	3.556	3.627	3.654	3.691	3.721	3.718	3.712	3.707	3.686	3.636	3.550	3.452	3.407	3.151	2.935
DEPTH	0.225	0.250	0.276	0.300	0.278	0.258	0.250	0.212	0.217	0.212	0.215	0.250	0.279	0.291	0.299	0.277	0.235	0.206	0.193	0.250	0.268
VERTICAL		G: 0.4% L: 50.000		G: 0.4% L: 50.000				G: 0.3% L: 57.081						R: 1730.8 K: 17.3 L: 40.000					G: -2.0% L: 62.919		
CHAINAGE	540.000	550.000	560.000	570.000	580.000	590.000	600.000	610.000	620.000	630.000	640.000	650.000	657.081	660.000	670.000	680.000	690.000	697.081	700.000	710.000	720.000

CL - ESPLANADE ROAD LONG SECTION

PRELIMINARY
NOT FOR CONSTRUCTION


MACE ENGINEERING SERVICES
6 LENNON STREET
CLARE 5453
A.B.N. 89 615 046 930
TEL. (08) 88 421242


SITE: ESPLANADE ROAD–THOMPSON BEACH	DATE: *MARCH 2026*
TITLE: PLAN CH540 TO CH720	SCALE: *1:500 @ A3*
CLIENT: ADELAIDE PLAINS COUNCIL	DWG No.: 13948–05

LEGEND:

- FENCE LINE
- BOUNDARY
- EXISTING ROAD CL
- EXISTING EDGE OF FORMATION
- POWER POLE
- TOP OF BANK
- BOTTOM OF BANK
- EXISTING MAJOR CONTOUR 1.0m INTERVAL
- EXISTING MINOR CONTOUR 0.2m INTERVAL
- DESIGN MAJOR CONTOUR 0.1m INTERVAL
- DESIGN MINOR CONTOUR 0.5m INTERVAL
- VEGETATION

TRAFFIC CALMING PROTUBERANCES,
FOR DETAILS REFER TO DRAWING 32

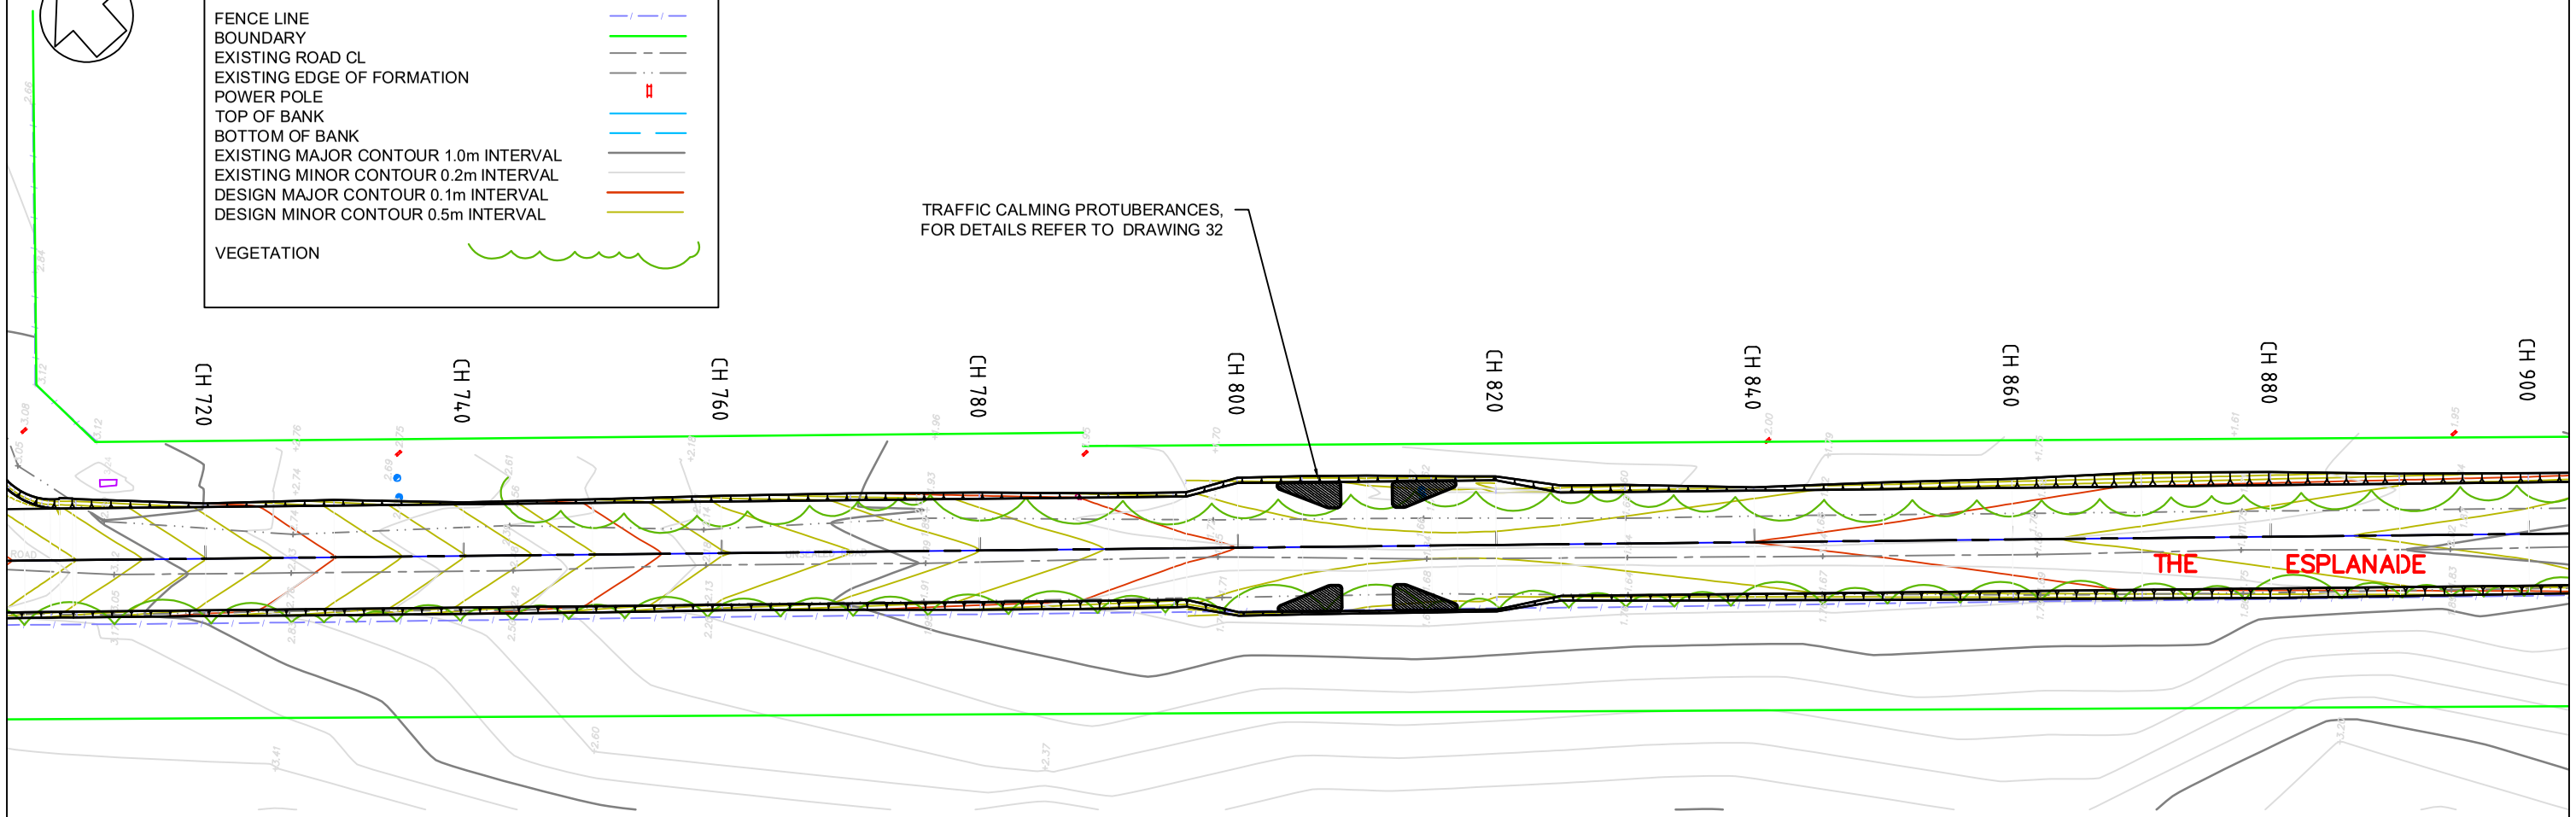

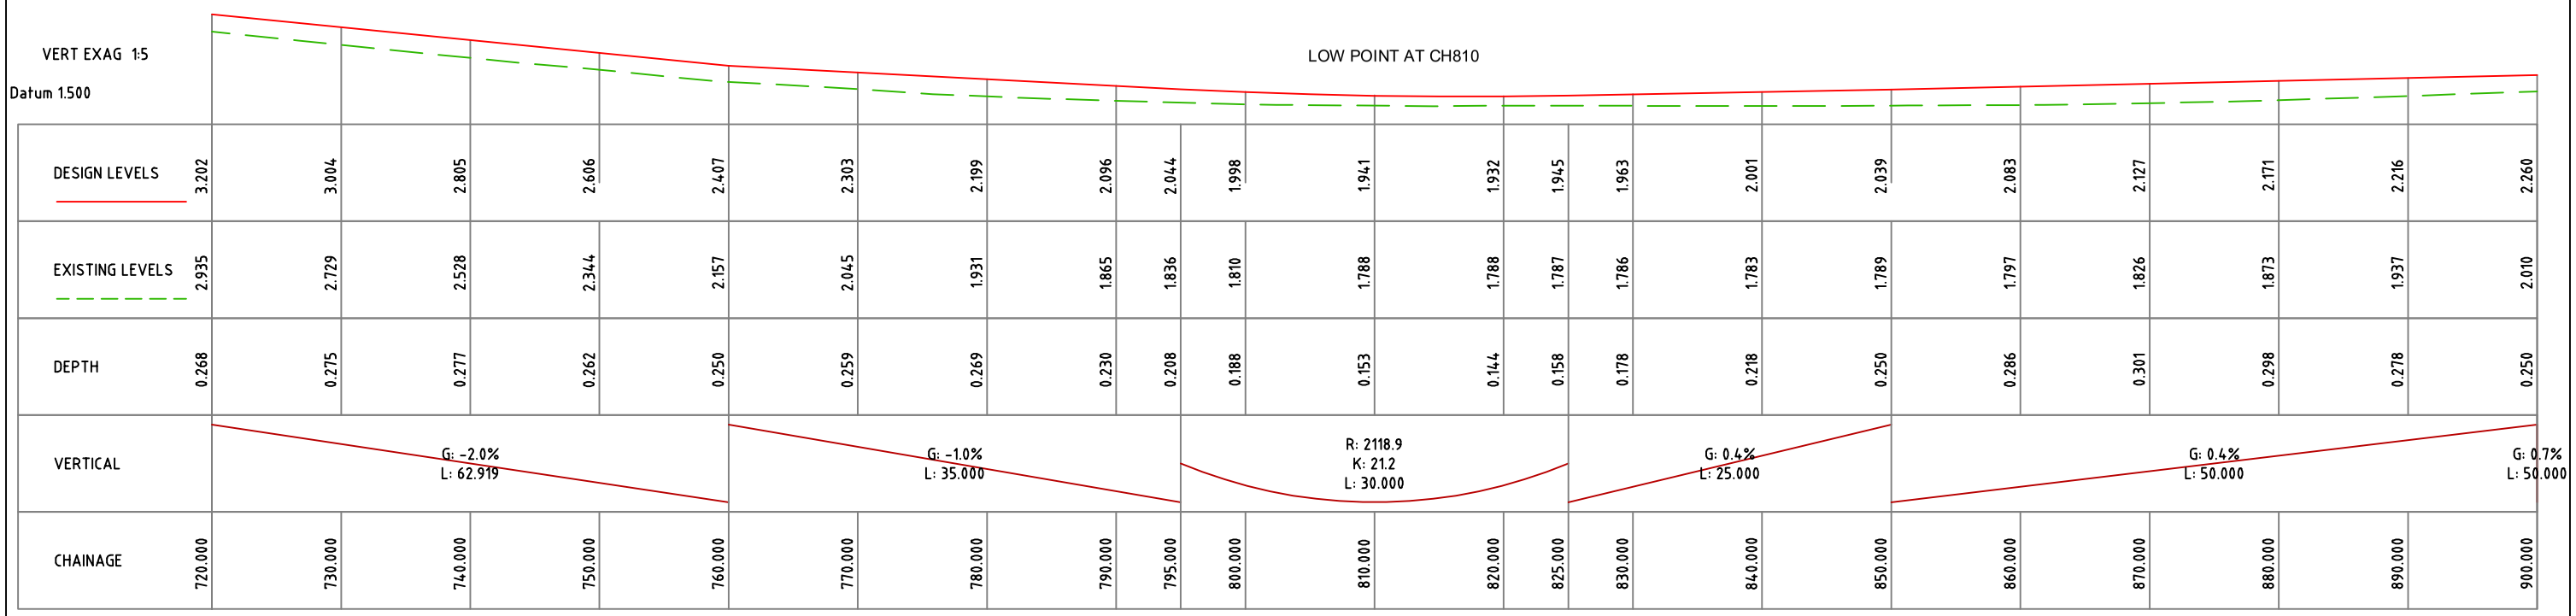

DESIGN LEVELS	3.202	3.004	2.805	2.606	2.407	2.303	2.199	2.096	2.044	1.998	1.941	1.932	1.945	1.963	2.001	2.039	2.083	2.127	2.171	2.216	2.260
EXISTING LEVELS	2.935	2.729	2.528	2.344	2.157	2.045	1.931	1.865	1.836	1.810	1.788	1.788	1.787	1.786	1.783	1.789	1.797	1.826	1.873	1.937	2.010
DEPTH	0.268	0.275	0.277	0.262	0.250	0.259	0.269	0.230	0.208	0.188	0.153	0.144	0.158	0.178	0.218	0.250	0.286	0.301	0.298	0.278	0.250
VERTICAL		G: -2.0% L: 62.919				G: -1.0% L: 35.000				R: 2118.9 K: 21.2 L: 30.000				G: 0.4% L: 25.000			G: 0.4% L: 50.000				G: 0.7% L: 50.000
CHAINAGE	720.000	730.000	740.000	750.000	760.000	770.000	780.000	790.000	795.000	800.000	810.000	820.000	825.000	830.000	840.000	850.000	860.000	870.000	880.000	890.000	900.000

CL - ESPLANADE ROAD LONG SECTION


PRELIMINARY
NOT FOR CONSTRUCTION

MACE ENGINEERING SERVICES
6 LENNON STREET
CLARE 5453
A.B.N. 89 615 046 930
TEL. (08) 88 421242

SITE: ESPLANADE ROAD–THOMPSON BEACH	DATE: *MARCH 2026*
TITLE: PLAN CH720 TO CH900	SCALE: *1:500 @ A3*
CLIENT: ADELAIDE PLAINS COUNCIL	DWG No.: 13948–06

LEGEND:

- FENCE LINE
- BOUNDARY
- EXISTING ROAD CL
- EXISTING EDGE OF FORMATION
- POWER POLE
- TOP OF BANK
- BOTTOM OF BANK
- EXISTING MAJOR CONTOUR 1.0m INTERVAL
- EXISTING MINOR CONTOUR 0.2m INTERVAL
- DESIGN MAJOR CONTOUR 0.1m INTERVAL
- DESIGN MINOR CONTOUR 0.5m INTERVAL
- VEGETATION

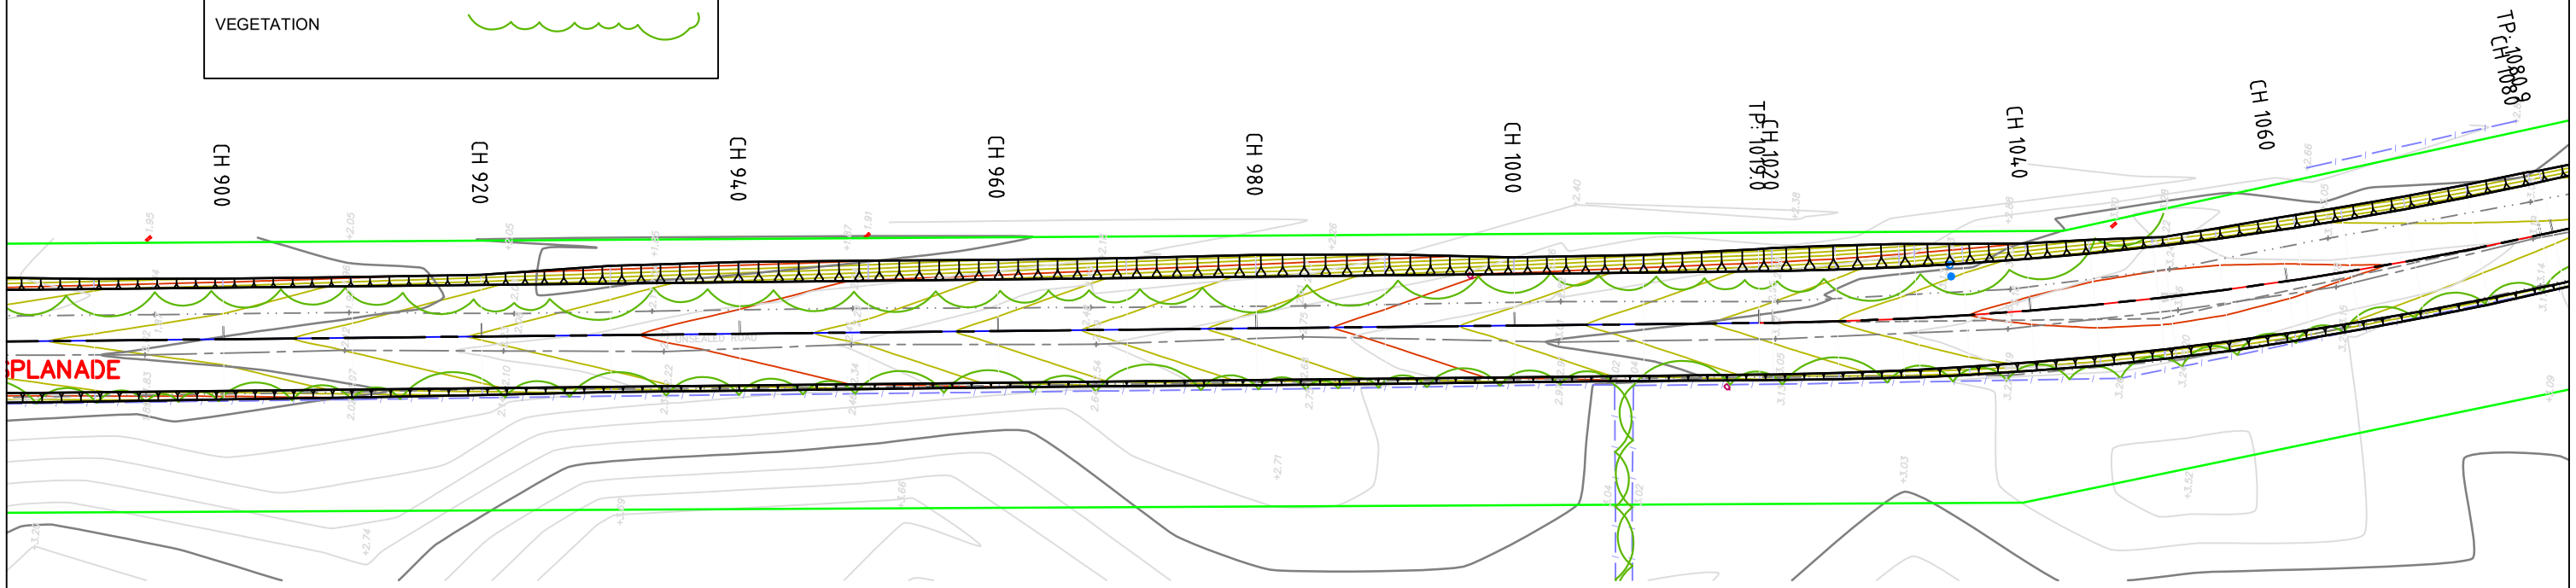

VERT EXAG 1:5

Datum 1.800

DESIGN LEVELS	2.260	2.334	2.408	2.483	2.557	2.631	2.734	2.836	2.938	3.041	3.143	3.245	3.337	3.348	3.450	3.463	3.532	3.563	3.541	3.534	3.487	3.432
EXISTING LEVELS	2.010	2.080	2.157	2.218	2.298	2.381	2.481	2.568	2.666	2.780	2.893	2.974	3.037	3.044	3.129	3.139	3.231	3.307	3.265	3.257	3.222	3.182
DEPTH	0.250	0.254	0.251	0.265	0.259	0.250	0.253	0.268	0.272	0.260	0.250	0.271	0.300	0.303	0.321	0.324	0.301	0.256	0.276	0.277	0.265	0.250
VERTICAL	G: 0.4% L: 50.000	G: 0.7% L: 50.000					G: 1.0% L: 81.226								R: 1913.2 K: 19.1 L: 30.000				G: -0.5% L: 133.774			
CHAINAGE	900.000	910.000	920.000	930.000	940.000	950.000	960.000	970.000	980.000	990.000	1000.000	1010.000	1018.951	1020.000	1030.000	1031.226	1040.000	1050.000	1060.000	1061.226	1070.000	1080.000

CL - ESPLANADE ROAD LONG SECTION

PRELIMINARY
NOT FOR CONSTRUCTION


MACE ENGINEERING SERVICES
6 LENNON STREET
CLARE 5453
A.B.N. 89 615 046 930
TEL. (08) 88 421242

SITE: ESPLANADE ROAD–THOMPSON BEACH	DATE: *MARCH 2026*
TITLE: PLAN CH900 TO CH1080	SCALE: *1:500 @ A3*
CLIENT: ADELAIDE PLAINS COUNCIL	DWG No. 13948–07

LEGEND:

- FENCE LINE
- BOUNDARY
- EXISTING ROAD CL
- EXISTING EDGE OF FORMATION
- POWER POLE
- TOP OF BANK
- BOTTOM OF BANK
- EXISTING MAJOR CONTOUR 1.0m INTERVAL
- EXISTING MINOR CONTOUR 0.2m INTERVAL
- DESIGN MAJOR CONTOUR 0.1m INTERVAL
- DESIGN MINOR CONTOUR 0.5m INTERVAL
- VEGETATION

TRAFFIC CALMING PROTUBERANCES,
FOR DETAILS REFER TO DRAWING 32

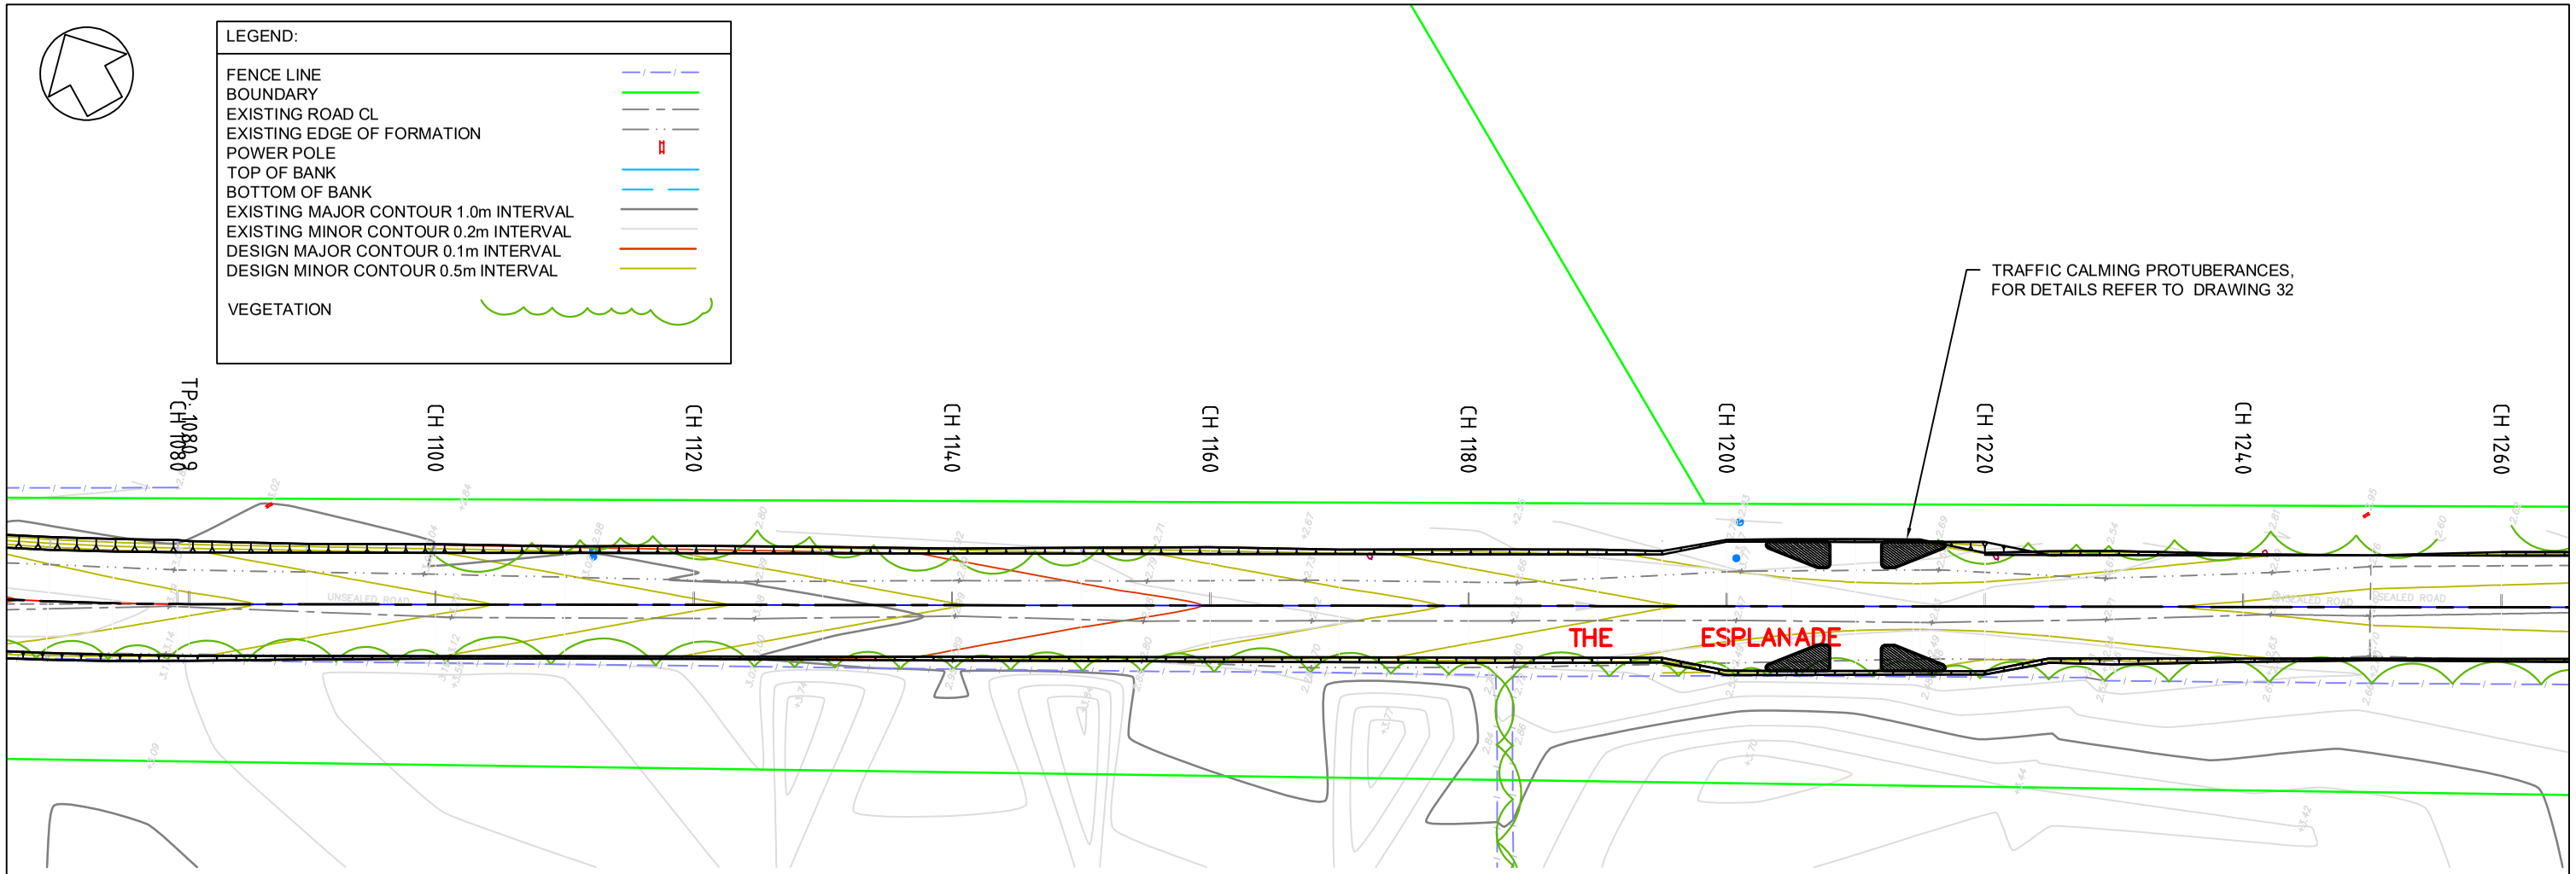

VERT EXAG 1:5

Datum 2.500

LOW POINT AT CH1210


DESIGN LEVELS	3.432	3.427	3.378	3.323	3.269	3.214	3.160	3.105	3.051	2.997	2.942	2.888	2.833	2.806	2.782	2.756	2.757	2.769	2.783	2.813	2.842	2.852
EXISTING LEVELS	3.182	3.180	3.165	3.149	3.125	3.071	3.017	2.957	2.875	2.820	2.776	2.723	2.682	2.666	2.655	2.624	2.629	2.661	2.683	2.759	2.792	2.770
DEPTH	0.250	0.248	0.213	0.174	0.144	0.143	0.143	0.149	0.176	0.176	0.166	0.165	0.151	0.139	0.127	0.131	0.128	0.108	0.100	0.054	0.050	0.082
VERTICAL		G: -0.5% L: 133.774													R: 3572.1 K: 35.7 L: 30.000			G: 0.3% L: 25.000			G: 0.1% L: 60.000	
CHAINAGE	1080.000	1080.921	1090.000	1100.000	1110.000	1120.000	1130.000	1140.000	1150.000	1160.000	1170.000	1180.000	1190.000	1195.000	1200.000	1210.000	1220.000	1225.000	1230.000	1240.000	1250.000	1260.000

CL - ESPLANADE ROAD LONG SECTION

PRELIMINARY
NOT FOR CONSTRUCTION

MACE ENGINEERING SERVICES
6 LENNON STREET
CLARE 5453
A.B.N. 89 615 046 930
TEL. (08) 88 421242

SITE: ESPLANADE ROAD–THOMPSON BEACH	DATE: *MARCH 2026*
TITLE: PLAN CH1080 TO CH1260	SCALE: *1:500 @ A3*
CLIENT: ADELAIDE PLAINS COUNCIL	DWG No.: 13948–08

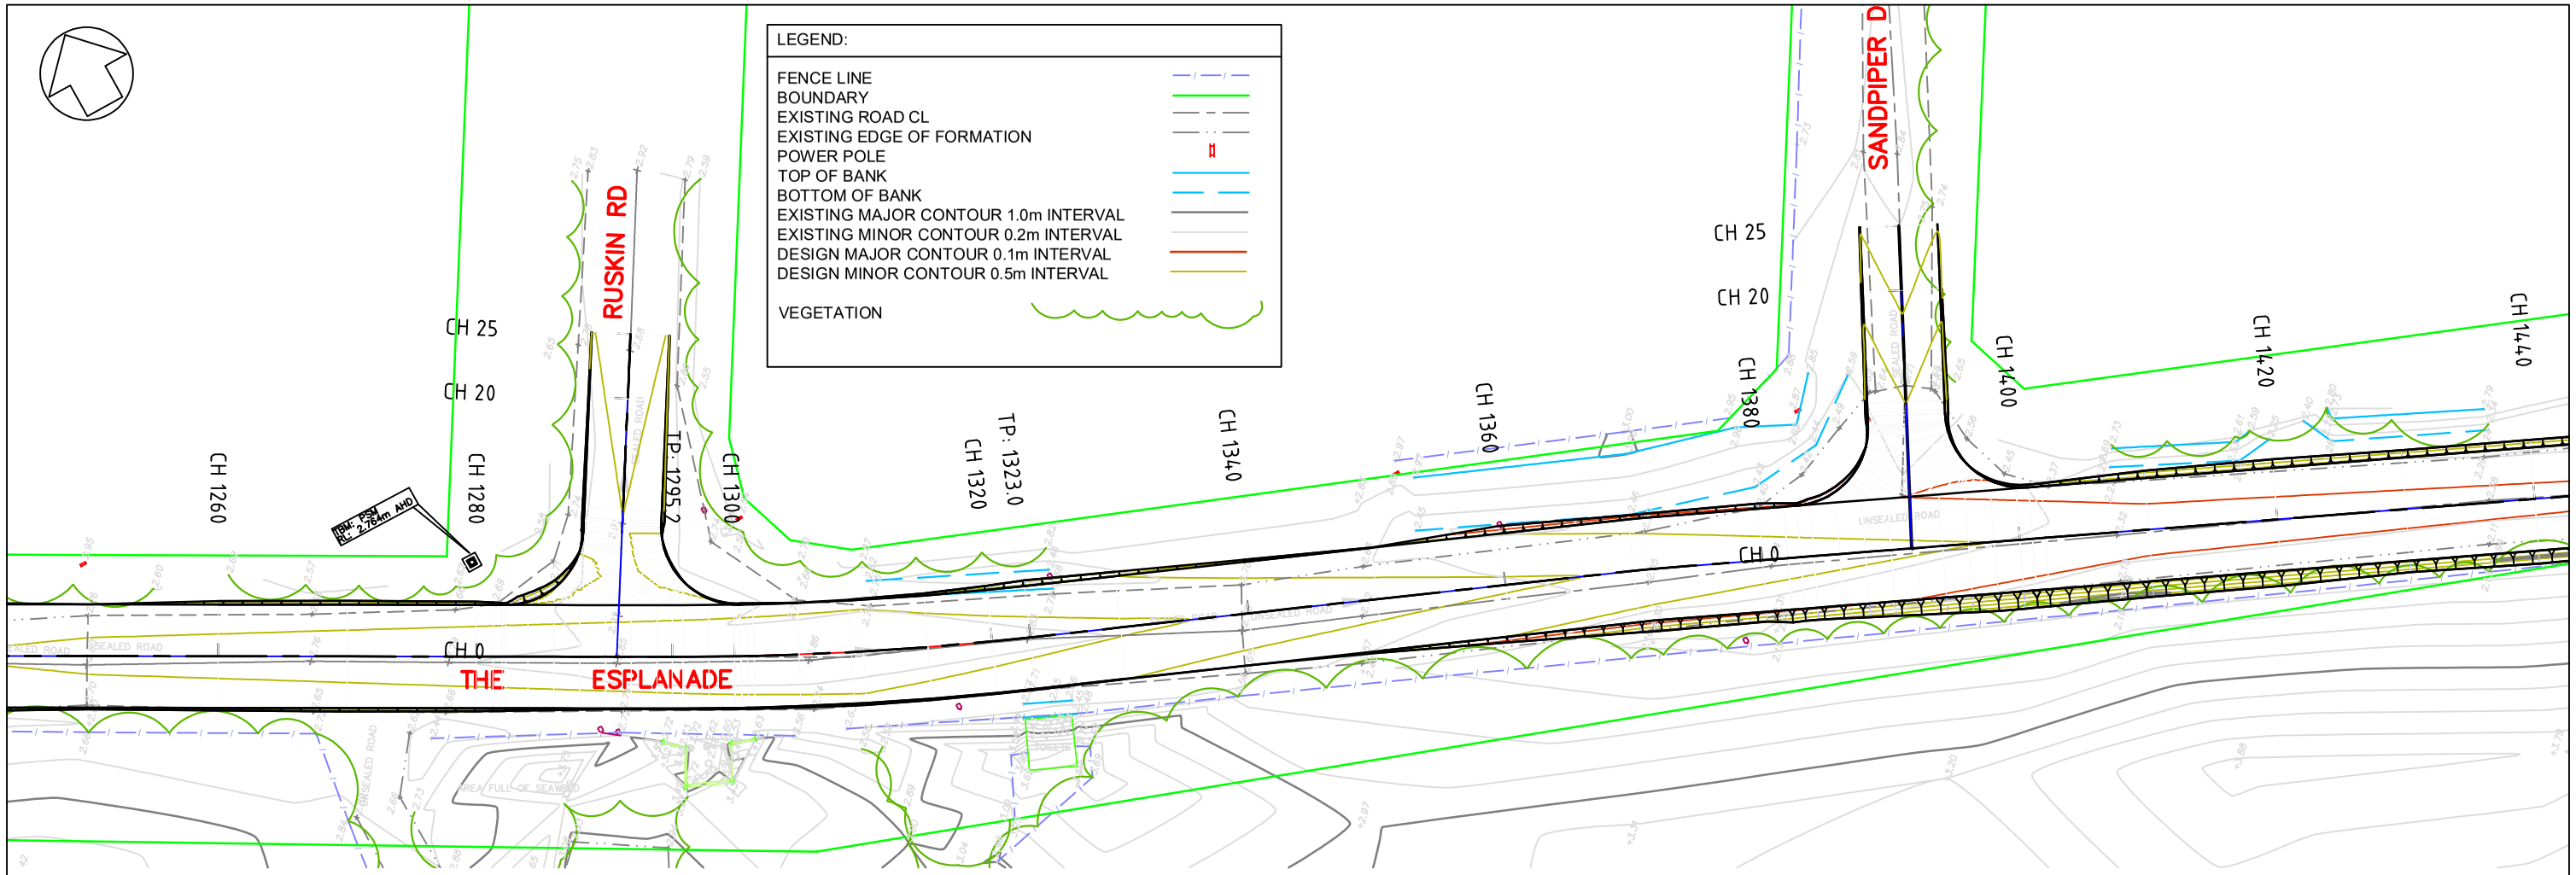

CH1250 TO CH1340
OVERLAY EXISTING SEAL WITH MINIMUM 50mm HOT MIX TO SUIT NEW FORMATION WIDTH

VERT EXAG 1:5

Datum 2.000


DESIGN LEVELS	2.852	2.861	2.870	2.879	2.884	2.889	2.898	2.859	2.848	2.821	2.782	2.751	2.719	2.687	2.684	2.655	2.624	2.592	2.560	2.552	2.545	2.537
EXISTING LEVELS	2.770	2.757	2.789	2.833	2.842	2.848	2.848	2.830	2.821	2.776	2.732	2.687	2.612	2.546	2.539	2.527	2.473	2.389	2.310	2.300	2.284	2.273
DEPTH	0.082	0.103	0.081	0.046	0.042	0.041	0.050	0.030	0.027	0.044	0.050	0.063	0.107	0.142	0.144	0.129	0.151	0.203	0.250	0.253	0.261	0.264
VERTICAL		G: 0.1% L: 60.000						G: -0.4% L: 30.000				G: -0.3% L: 70.000								G: -0.1% L: 40.000		
CHAINAGE	1260.000	1270.000	1280.000	1290.000	1295.172	1300.000	1310.000	1320.000	1322.974	1330.000	1340.000	1350.000	1360.000	1370.000	1371.082	1380.000	1390.000	1400.000	1410.000	1420.000	1430.000	1440.000

CL - ESPLANADE ROAD LONG SECTION

PRELIMINARY
NOT FOR CONSTRUCTION

MACE ENGINEERING SERVICES
6 LENNON STREET
CLARE 5453
A.B.N. 89 615 046 930
TEL. (08) 88 421242

SITE: ESPLANADE ROAD–THOMPSON BEACH	DATE: *MARCH 2026*
TITLE: PLAN CH1260 TO CH1440	SCALE: *1:500 @ A3*
CLIENT: ADELAIDE PLAINS COUNCIL	DWG No.: 13948–09

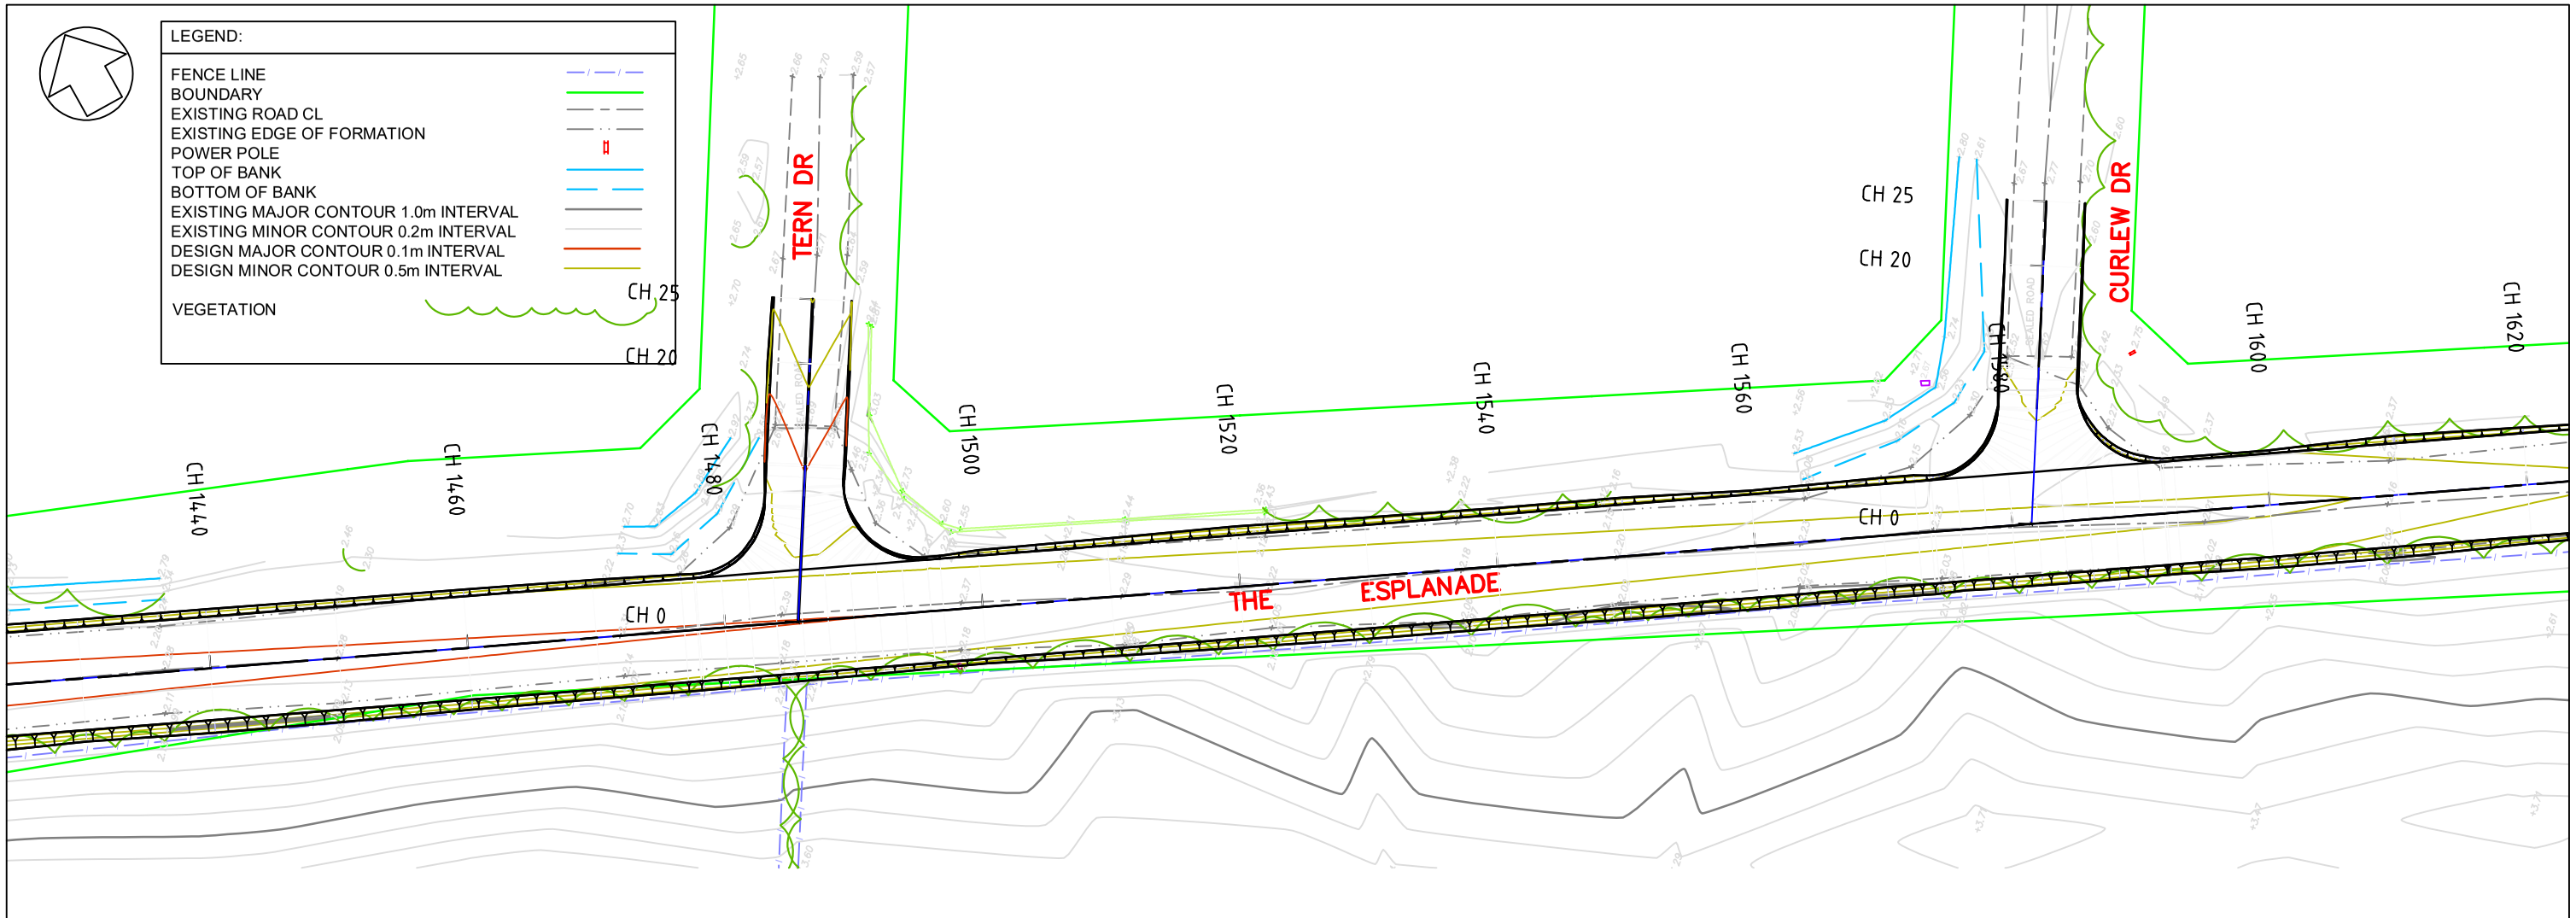

VERT EXAG 1:5

Datum 2.000


DESIGN LEVELS 2.537	2.529	2.522	2.516	2.509	2.502	2.495	2.488	2.481	2.474	2.467	2.460	2.453	2.446	2.440	2.433	2.426	2.385	2.345
EXISTING LEVELS 2.273	2.279	2.292	2.305	2.336	2.352	2.342	2.290	2.220	2.192	2.182	2.200	2.220	2.225	2.222	2.209	2.176	2.142	2.121
DEPTH 0.264	0.250	0.230	0.211	0.173	0.150	0.153	0.197	0.261	0.282	0.286	0.260	0.234	0.221	0.218	0.224	0.250	0.243	0.224
VERTICAL	G: -0.1% L: 40.000		G: -0.1% L: 150.000														G: -0.4% L: 35.000	
CHAINAGE 1440.000	1450.000	1460.000	1470.000	1480.000	1490.000	1500.000	1510.000	1520.000	1530.000	1540.000	1550.000	1560.000	1570.000	1580.000	1590.000	1600.000	1610.000	1620.000

CL - ESPLANADE ROAD LONG SECTION

PRELIMINARY
NOT FOR CONSTRUCTION

MACE ENGINEERING SERVICES
6 LENNON STREET
CLARE 5453
A.B.N. 89 615 046 930
TEL. (08) 88 421242

SITE ESPLANADE ROAD–THOMPSON BEACH	DATE *MARCH 2026*
TITLE PLAN CH1440 TO CH1620	SCALE *1:500 @ A3*
CLIENT ADELAIDE PLAINS COUNCIL	DWG No. 13948–10

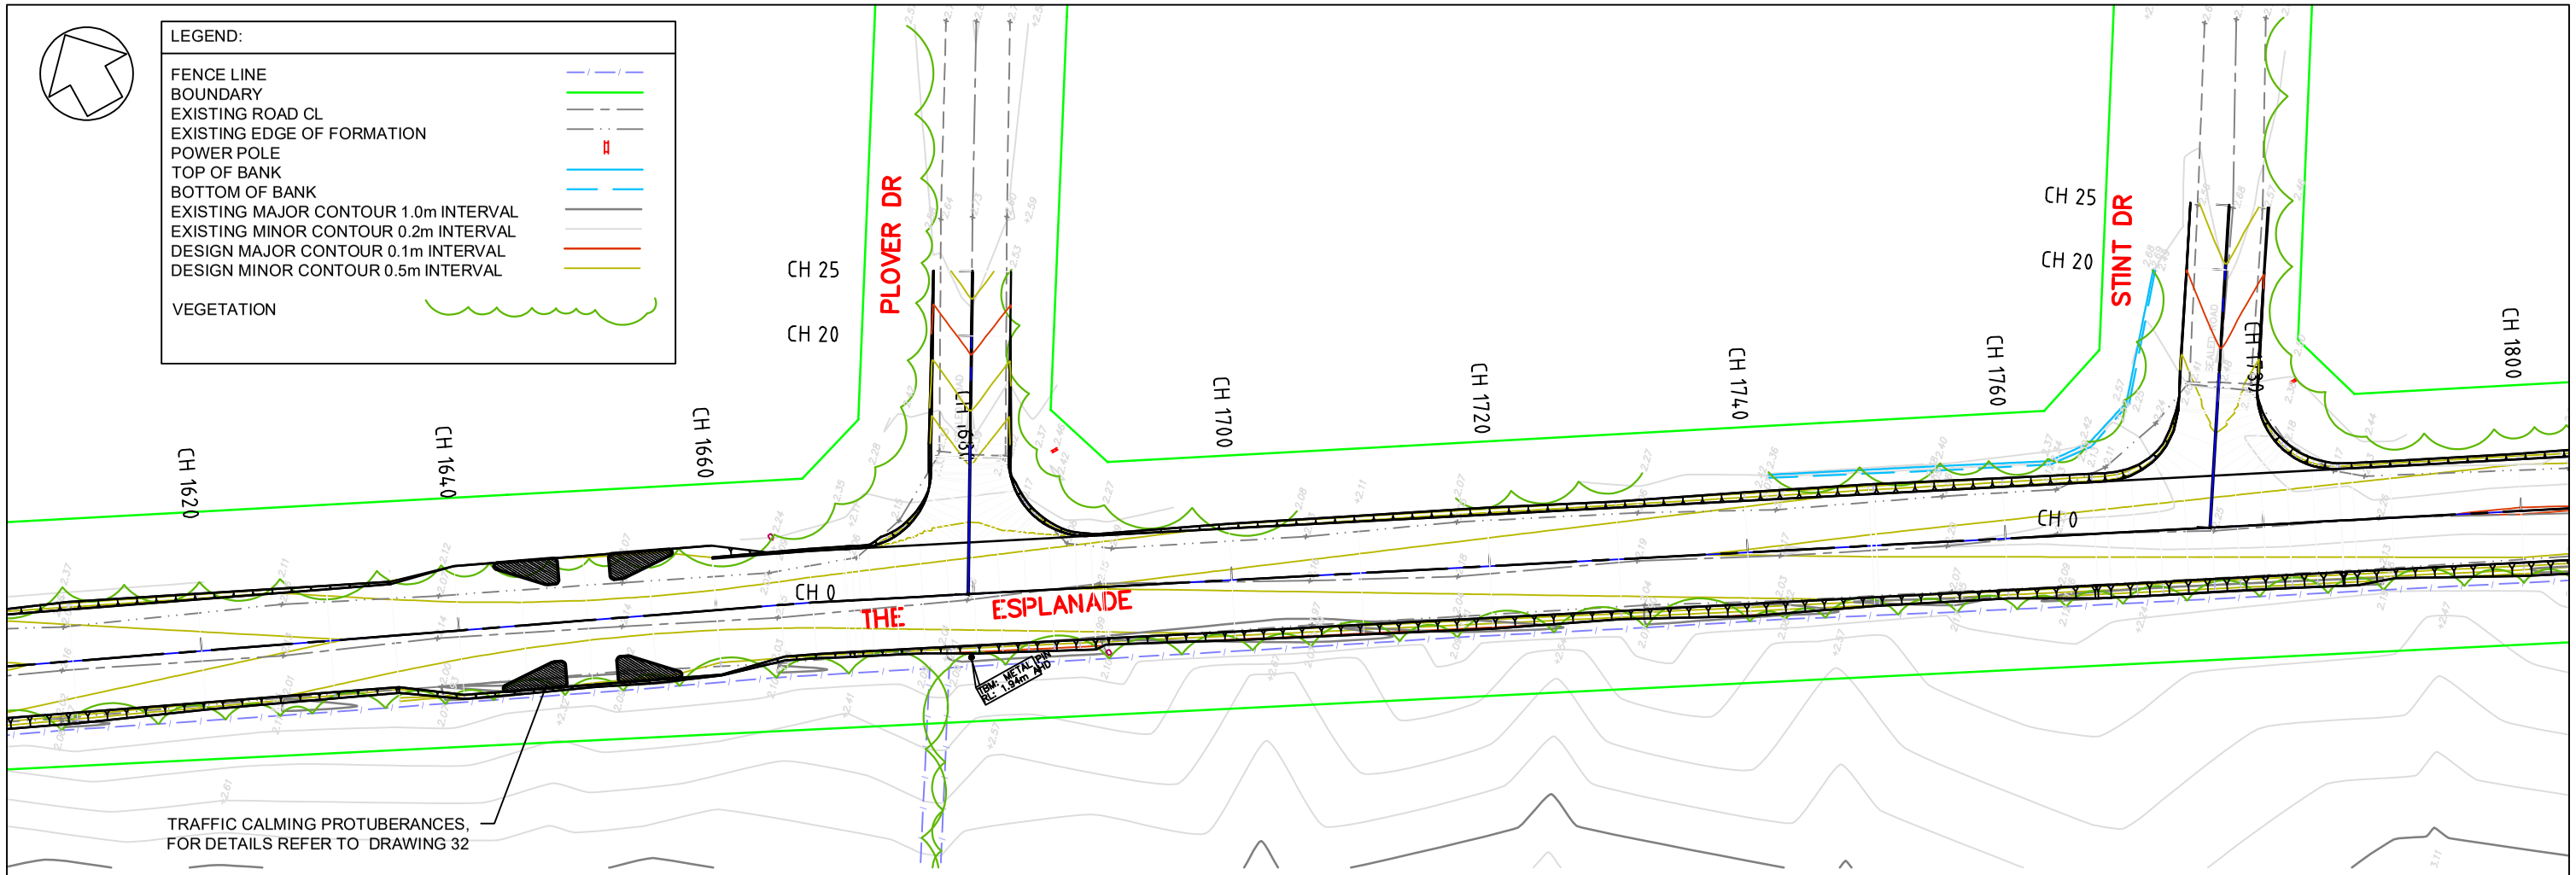

VERT EXAG 1:5

Datum 2.000

LOW POINT AT CH1650

DESIGN LEVELS	2.345	2.304	2.284	2.266	2.246	2.246	2.254	2.259	2.264	2.284	2.305	2.325	2.345	2.366	2.386	2.406	2.426	2.443	2.459	2.475	2.492	2.508
EXISTING LEVELS	2.121	2.120	2.130	2.133	2.123	2.125	2.128	2.130	2.135	2.160	2.141	2.155	2.150	2.164	2.185	2.166	2.177	2.212	2.238	2.250	2.256	2.258
DEPTH	0.224	0.184	0.154	0.134	0.123	0.121	0.126	0.129	0.129	0.125	0.163	0.170	0.195	0.202	0.201	0.240	0.250	0.231	0.221	0.225	0.235	0.250
VERTICAL		G: -0.4% L: 35.000		R: 4936.2 K: 49.4 L: 30.000				G: 0.2% L: 84.621										G: 0.2% L: 50.379				G: -0.1% L: 80.000
CHAINAGE	1620.000	1630.000	1635.000	1640.000	1650.000	1660.000	1665.000	1667.483	1670.000	1680.000	1690.000	1700.000	1710.000	1720.000	1730.000	1740.000	1750.000	1760.000	1770.000	1780.000	1790.000	1800.000

CL - ESPLANADE ROAD LONG SECTION


PRELIMINARY
NOT FOR CONSTRUCTION

MACE ENGINEERING SERVICES
6 LENNON STREET
CLARE 5453
A.B.N. 89 615 046 930
TEL. (08) 88 421242

SITE: ESPLANADE ROAD–THOMPSON BEACH	DATE: *MARCH 2026*
TITLE: PLAN CH1620 TO CH1800	SCALE: *1:500 @ A3*
CLIENT: ADELAIDE PLAINS COUNCIL	DWG No.: 13948–11

LEGEND:

- FENCE LINE
- BOUNDARY
- EXISTING ROAD CL
- EXISTING EDGE OF FORMATION
- POWER POLE
- TOP OF BANK
- BOTTOM OF BANK
- EXISTING MAJOR CONTOUR 1.0m INTERVAL
- EXISTING MINOR CONTOUR 0.2m INTERVAL
- DESIGN MAJOR CONTOUR 0.1m INTERVAL
- DESIGN MINOR CONTOUR 0.5m INTERVAL
- VEGETATION

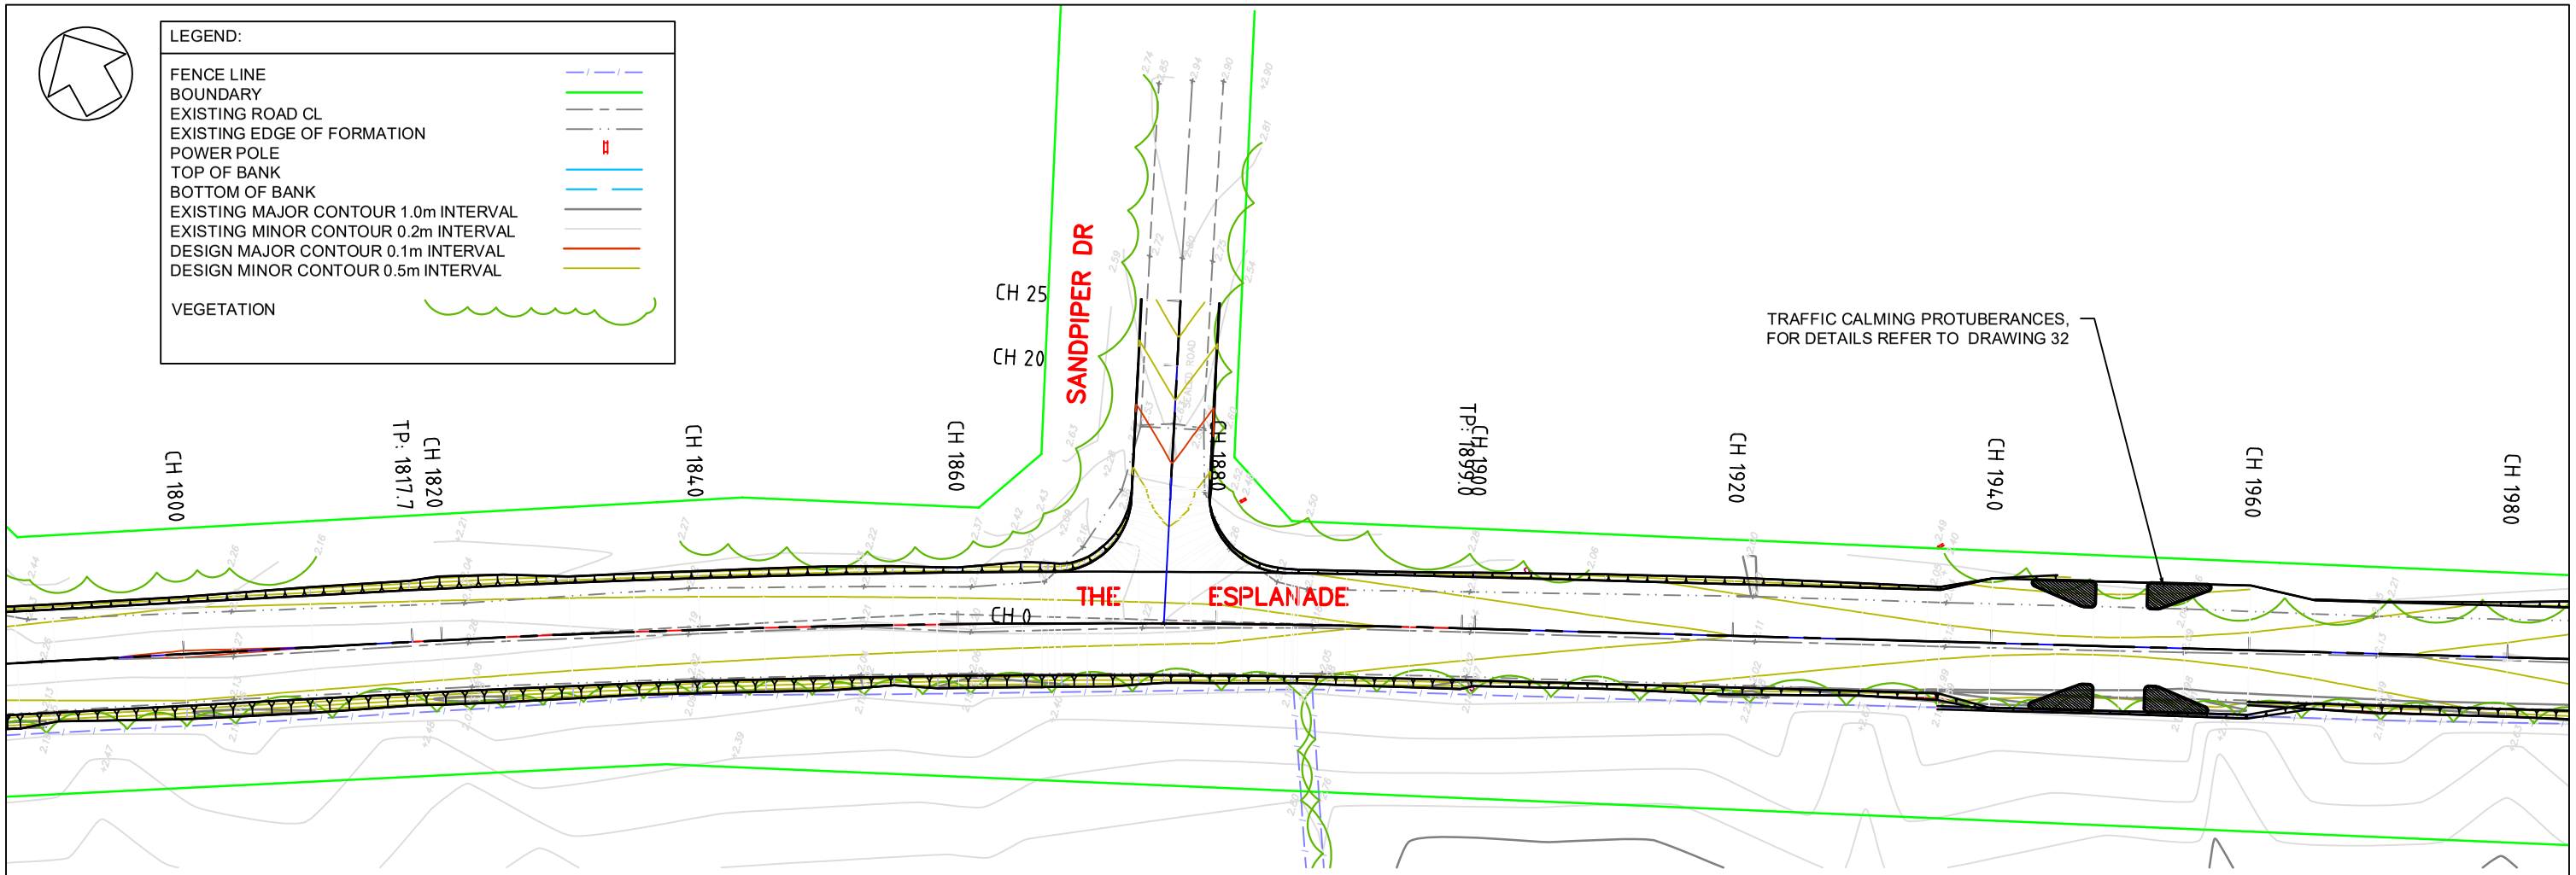

VERT EXAG 1:5

Datum 1.500

LOW POINT AT CH1950

DESIGN LEVELS	2.508	2.500	2.494	2.492	2.484	2.477	2.469	2.461	2.453	2.445	2.408	2.376	2.372	2.335	2.299	2.262	2.244	2.229	2.221	2.241	2.262	2.286	2.334
EXISTING LEVELS	2.258	2.254	2.249	2.249	2.217	2.189	2.203	2.193	2.204	2.195	2.161	2.129	2.127	2.115	2.100	2.107	2.111	2.107	2.089	2.096	2.111	2.126	2.134
DEPTH	0.250	0.246	0.245	0.244	0.268	0.287	0.266	0.268	0.249	0.250	0.248	0.246	0.245	0.221	0.199	0.155	0.133	0.123	0.132	0.145	0.151	0.160	0.200
VERTICAL	G: 0.2% L: 50.379	G: -0.1% L: 80.000									G: -0.4% L: 55.000							R: 3532.1 K: 35.3 L: 30.000				G: 0.5% L: 34.997		
CHAINAGE	1800.000	1810.000	1817.717	1820.000	1830.000	1840.000	1850.000	1860.000	1870.000	1880.000	1890.000	1899.017	1900.000	1910.000	1920.000	1930.000	1935.000	1940.000	1950.000	1960.000	1965.000	1970.000	1980.000

CL - ESPLANADE ROAD LONG SECTION

PRELIMINARY
NOT FOR CONSTRUCTION

MACE ENGINEERING SERVICES

6 LENNON STREET
CLARE 5453


A.B.N. 89 615 046 930

TEL. (08) 88 421242

SITE: ESPLANADE ROAD–THOMPSON BEACH	DATE: *MARCH 2026*
TITLE: PLAN CH1800 TO CH1980	SCALE: *1:500 @ A3*
CLIENT: ADELAIDE PLAINS COUNCIL	DWG No.: 13948–12

LEGEND:

- FENCE LINE
- BOUNDARY
- EXISTING ROAD CL
- EXISTING EDGE OF FORMATION
- POWER POLE
- TOP OF BANK
- BOTTOM OF BANK
- EXISTING MAJOR CONTOUR 1.0m INTERVAL
- EXISTING MINOR CONTOUR 0.2m INTERVAL
- DESIGN MAJOR CONTOUR 0.1m INTERVAL
- DESIGN MINOR CONTOUR 0.5m INTERVAL
- VEGETATION

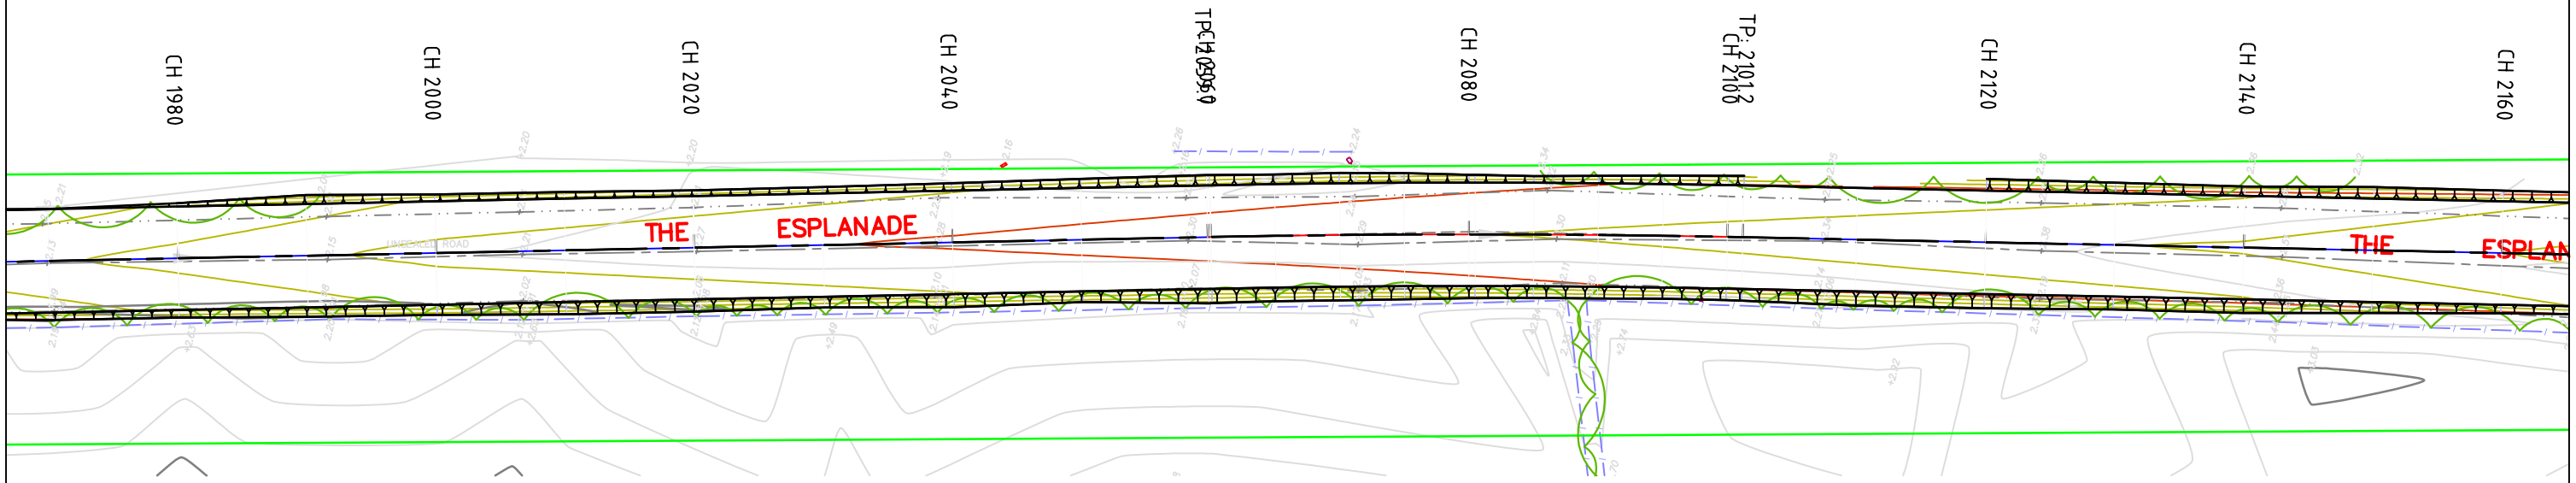

VERT EXAG 1:5

Datum 2.000

DESIGN LEVELS	2.334	2.383	2.431	2.452	2.473	2.494	2.515	2.536	2.556	2.556	2.576	2.596	2.616	2.635	2.638	2.655	2.675	2.695	2.715	2.756	2.797
EXISTING LEVELS	2.134	2.142	2.179	2.223	2.262	2.269	2.275	2.286	2.297	2.296	2.283	2.284	2.292	2.315	2.317	2.339	2.358	2.396	2.465	2.512	2.551
DEPTH	0.200	0.241	0.252	0.229	0.212	0.225	0.240	0.250	0.259	0.260	0.292	0.311	0.323	0.321	0.320	0.316	0.316	0.299	0.250	0.244	0.246
VERTICAL		G: 0.5% L: 34.997		G: 0.2% L: 50.003					G: 0.2% L: 90.000											G: 0.4% L: 60.000	
CHAINAGE	1980.000	1990.000	2000.000	2010.000	2020.000	2030.000	2040.000	2050.000	2059.747	2060.000	2070.000	2080.000	2090.000	2100.000	2101.208	2110.000	2120.000	2130.000	2140.000	2150.000	2160.000

CL - ESPLANADE ROAD LONG SECTION


PRELIMINARY
NOT FOR CONSTRUCTION

MACE ENGINEERING SERVICES
6 LENNON STREET
CLARE 5453
A.B.N. 89 615 046 930
TEL. (08) 88 421242

SITE: ESPLANADE ROAD–THOMPSON BEACH	DATE: *MARCH 2026*
TITLE: PLAN CH1980 TO CH2160	SCALE: *1:500 @ A3*
CLIENT: ADELAIDE PLAINS COUNCIL	DWG No. 13948–13

LEGEND:

- FENCE LINE
- BOUNDARY
- EXISTING ROAD CL
- EXISTING EDGE OF FORMATION
- POWER POLE
- TOP OF BANK
- BOTTOM OF BANK
- EXISTING MAJOR CONTOUR 1.0m INTERVAL
- EXISTING MINOR CONTOUR 0.2m INTERVAL
- DESIGN MAJOR CONTOUR 0.1m INTERVAL
- DESIGN MINOR CONTOUR 0.5m INTERVAL
- VEGETATION

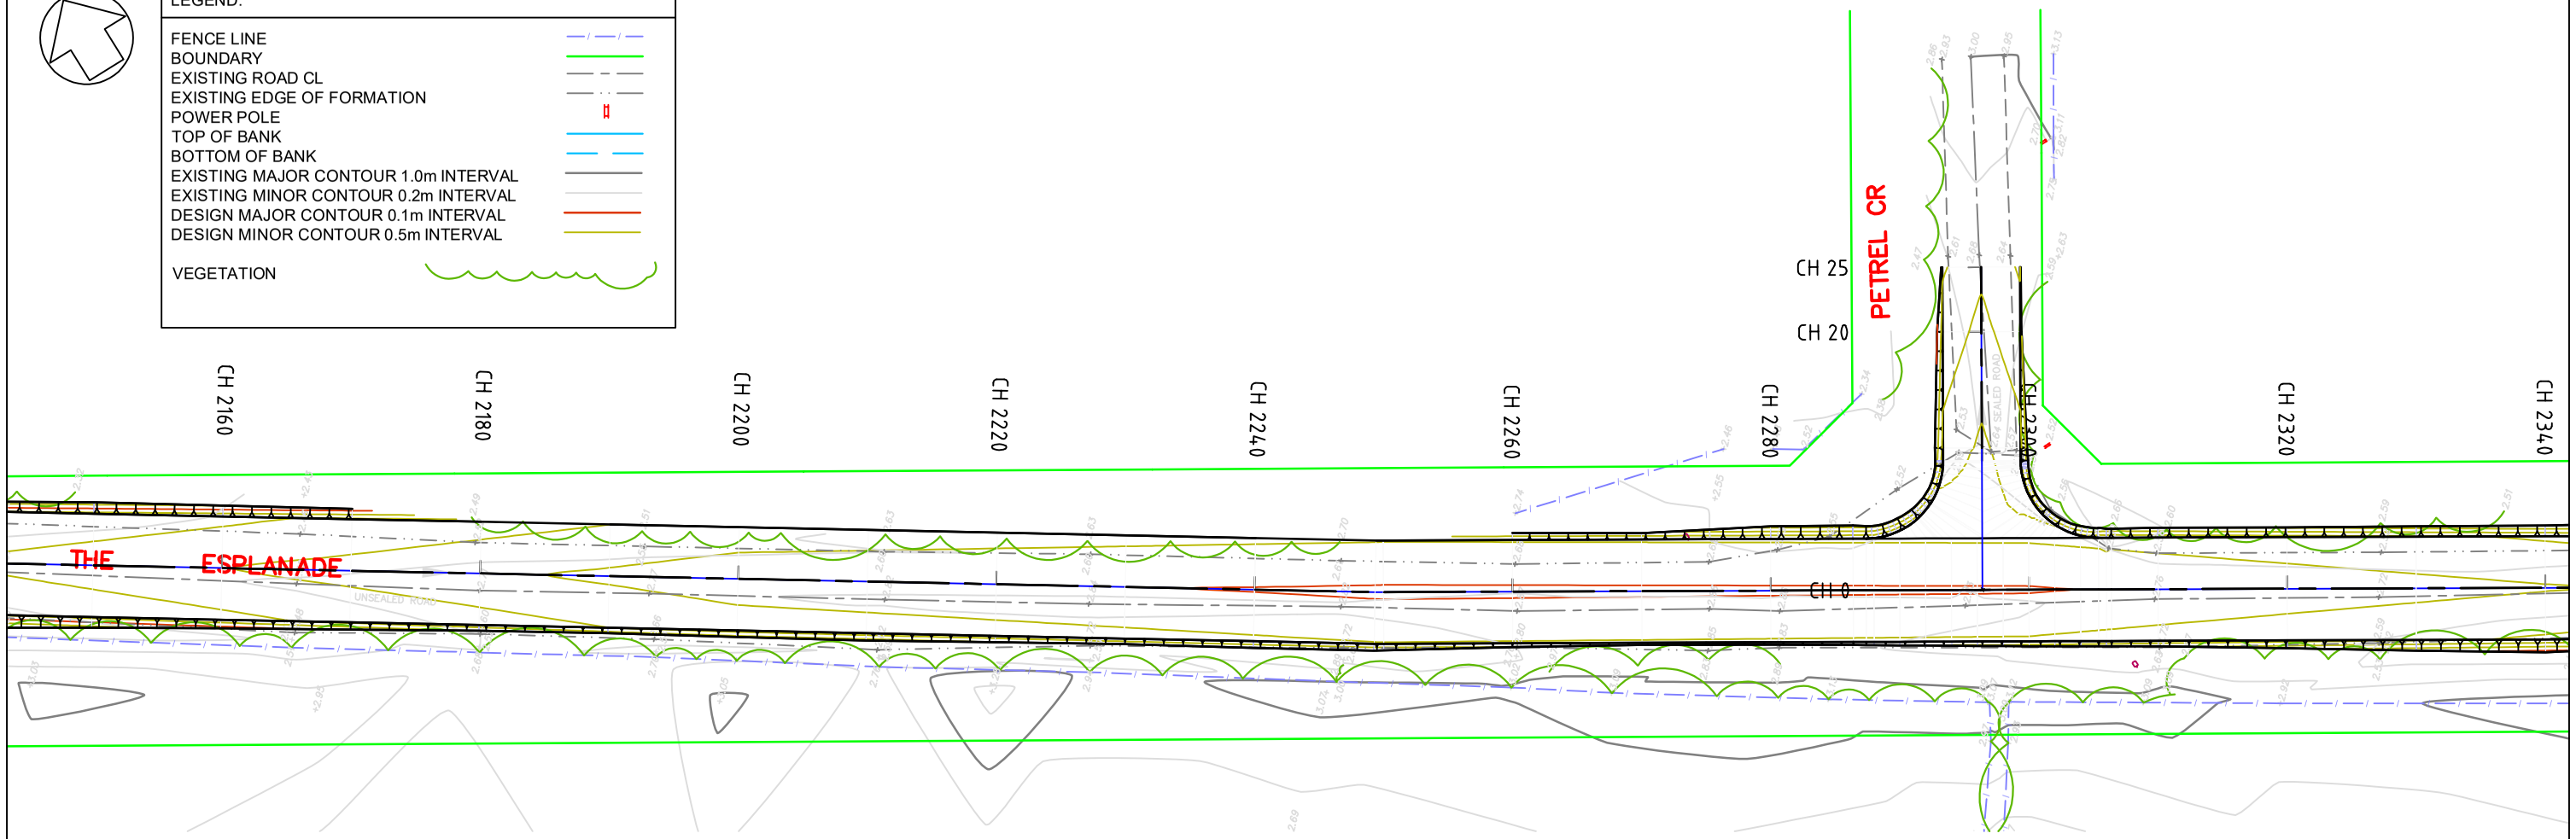

VERT EXAG 1:5

Datum 2.000


DESIGN LEVELS	2.797	2.838	2.879	2.920	2.961	2.972	2.983	2.994	3.006	3.016	3.017	3.015	3.013	3.012	3.010	3.008	2.983	2.958	2.933	2.908
EXISTING LEVELS	2.551	2.587	2.644	2.679	2.711	2.737	2.748	2.753	2.752	2.764	2.766	2.792	2.772	2.770	2.770	2.759	2.714	2.697	2.679	2.664
DEPTH	0.246	0.250	0.234	0.241	0.250	0.235	0.236	0.241	0.254	0.252	0.250	0.223	0.242	0.242	0.240	0.250	0.270	0.262	0.254	0.244
VERTICAL		G: 0.4% L: 60.000				G: 0.1% L: 50.000					G: -0.0% L: 50.000						G: -0.2% L: 50.000			
CHAINAGE	2160.000	2170.000	2180.000	2190.000	2200.000	2210.000	2220.000	2230.000	2240.000	2249.354	2250.000	2260.000	2270.000	2280.000	2290.000	2300.000	2310.000	2320.000	2330.000	2340.000

CL - ESPLANADE ROAD LONG SECTION

PRELIMINARY
NOT FOR CONSTRUCTION

MACE ENGINEERING SERVICES
6 LENNON STREET
CLARE 5453
A.B.N. 89 615 046 930
TEL. (08) 88 421242

SITE: ESPLANADE ROAD–THOMPSON BEACH	DATE: *MARCH 2026*
TITLE: PLAN CH2160 TO CH2340	SCALE: *1:500 @ A3*
CLIENT: ADELAIDE PLAINS COUNCIL	DWG No. 13948–14

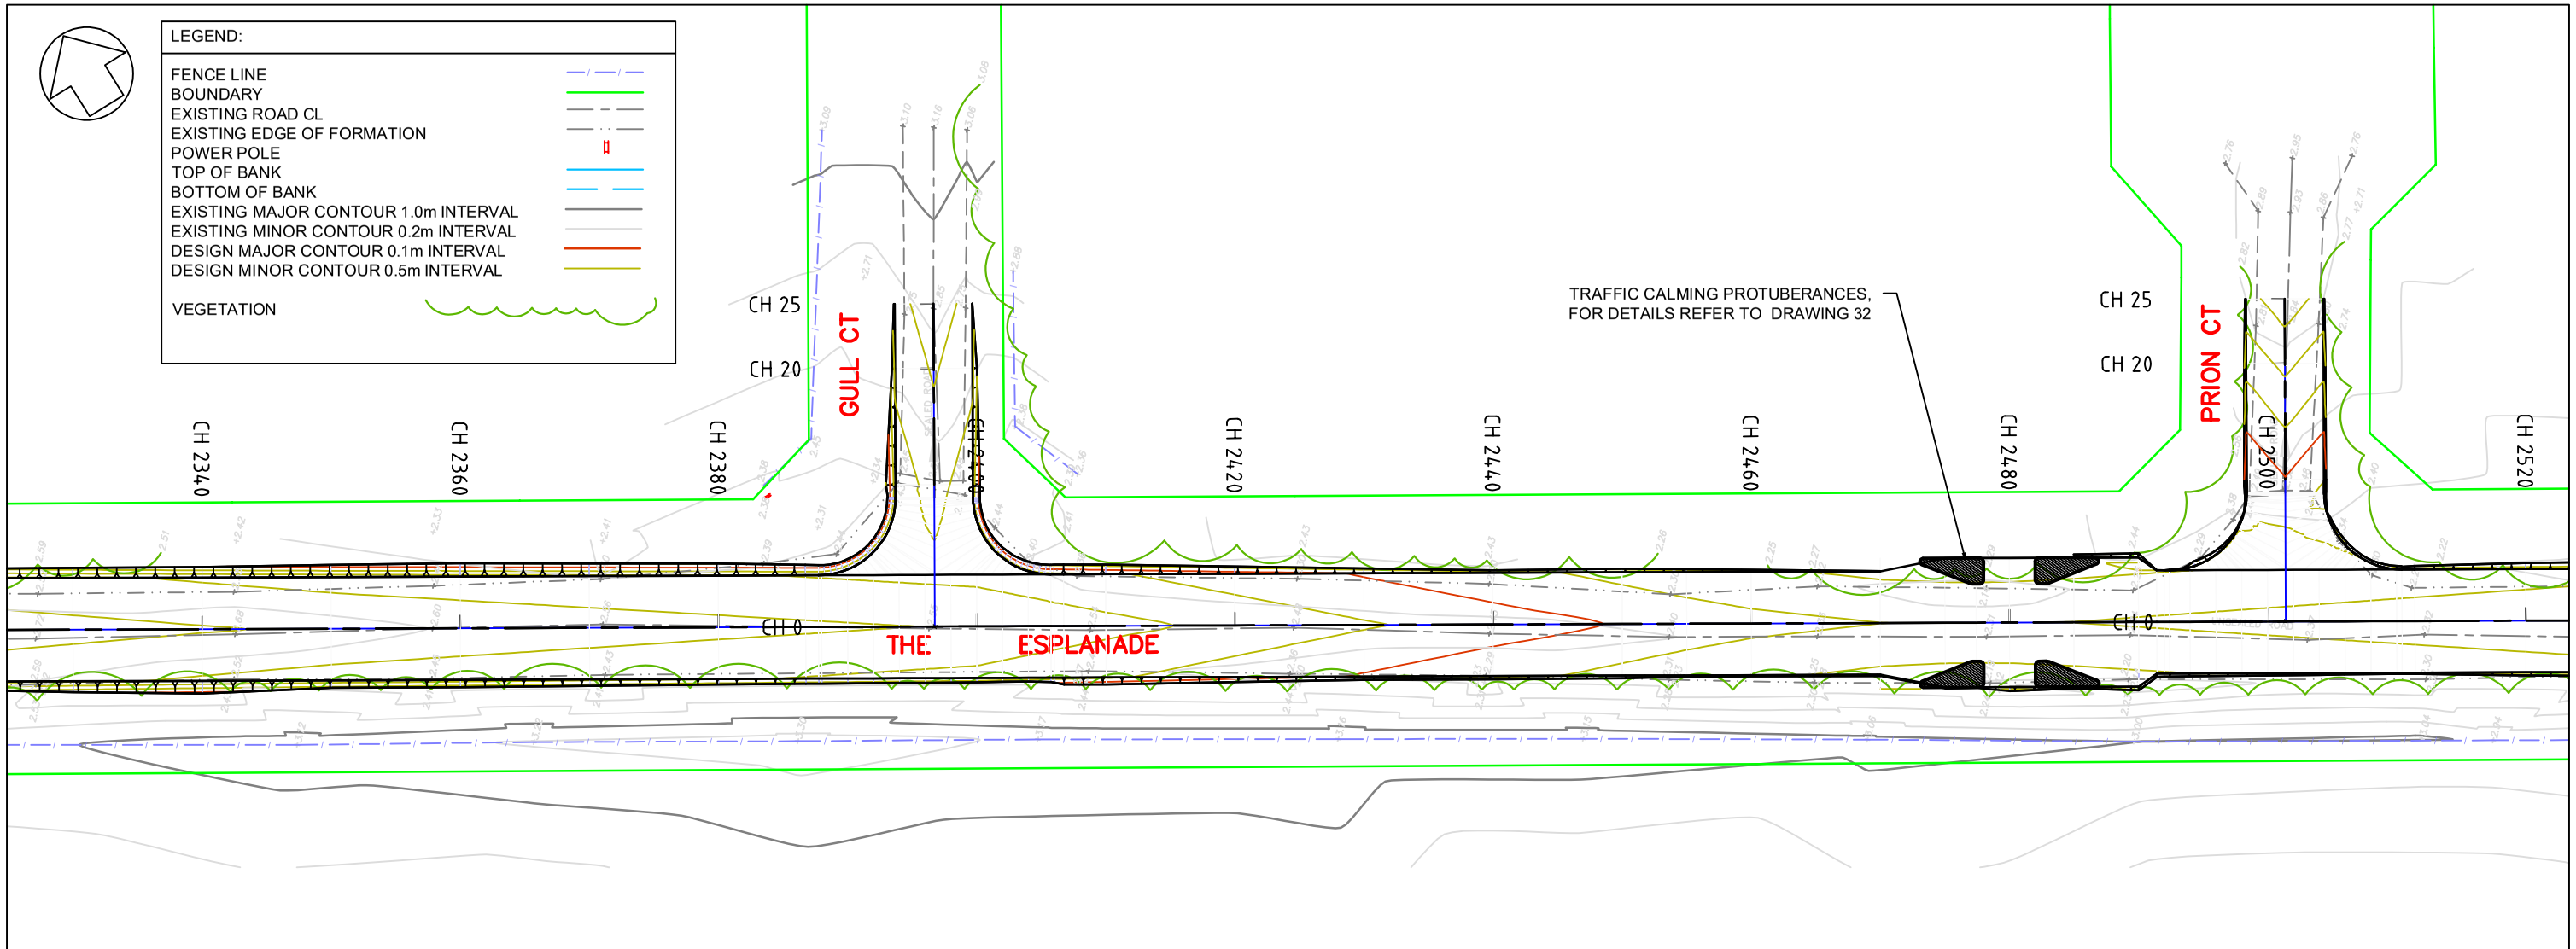

VERT EXAG 1:5

Datum 2.000

LOW POINT AT CH2480

DESIGN LEVELS	2.908	2.883	2.865	2.847	2.828	2.810	2.792	2.731	2.671	2.611	2.551	2.491	2.461	2.434	2.401	2.394	2.401	2.411	2.432	2.452	2.472
EXISTING LEVELS	2.664	2.633	2.590	2.557	2.555	2.553	2.541	2.517	2.485	2.452	2.424	2.388	2.363	2.329	2.271	2.262	2.277	2.322	2.351	2.320	2.287
DEPTH	0.244	0.250	0.275	0.290	0.274	0.257	0.250	0.214	0.186	0.159	0.127	0.103	0.097	0.105	0.130	0.132	0.124	0.090	0.080	0.132	0.186
VERTICAL		G: -0.2% L: 50.000	G: -0.2% L: 50.000					G: -0.6% L: 55.000						R: 3729.9 K: 37.3 L: 30.000				G: 0.2% L: 65.000			
CHAINAGE	2340.000	2350.000	2360.000	2370.000	2380.000	2390.000	2400.000	2410.000	2420.000	2430.000	2440.000	2450.000	2455.000	2460.000	2470.000	2480.000	2485.000	2490.000	2500.000	2510.000	2520.000

CL - ESPLANADE ROAD LONG SECTION


PRELIMINARY
NOT FOR CONSTRUCTION

MACE ENGINEERING SERVICES
6 LENNON STREET
CLARE 5453
A.B.N. 89 615 046 930
TEL. (08) 88 421242

SITE ESPLANADE ROAD–THOMPSON BEACH	DATE *MARCH 2026*
TITLE PLAN CH2340 TO CH2520	SCALE *1:500 @ A3*
CLIENT ADELAIDE PLAINS COUNCIL	DWG No. 13948–15

LEGEND:

- FENCE LINE
- BOUNDARY
- EXISTING ROAD CL
- EXISTING EDGE OF FORMATION
- POWER POLE
- TOP OF BANK
- BOTTOM OF BANK
- EXISTING MAJOR CONTOUR 1.0m INTERVAL
- EXISTING MINOR CONTOUR 0.2m INTERVAL
- DESIGN MAJOR CONTOUR 0.1m INTERVAL
- DESIGN MINOR CONTOUR 0.5m INTERVAL
- VEGETATION

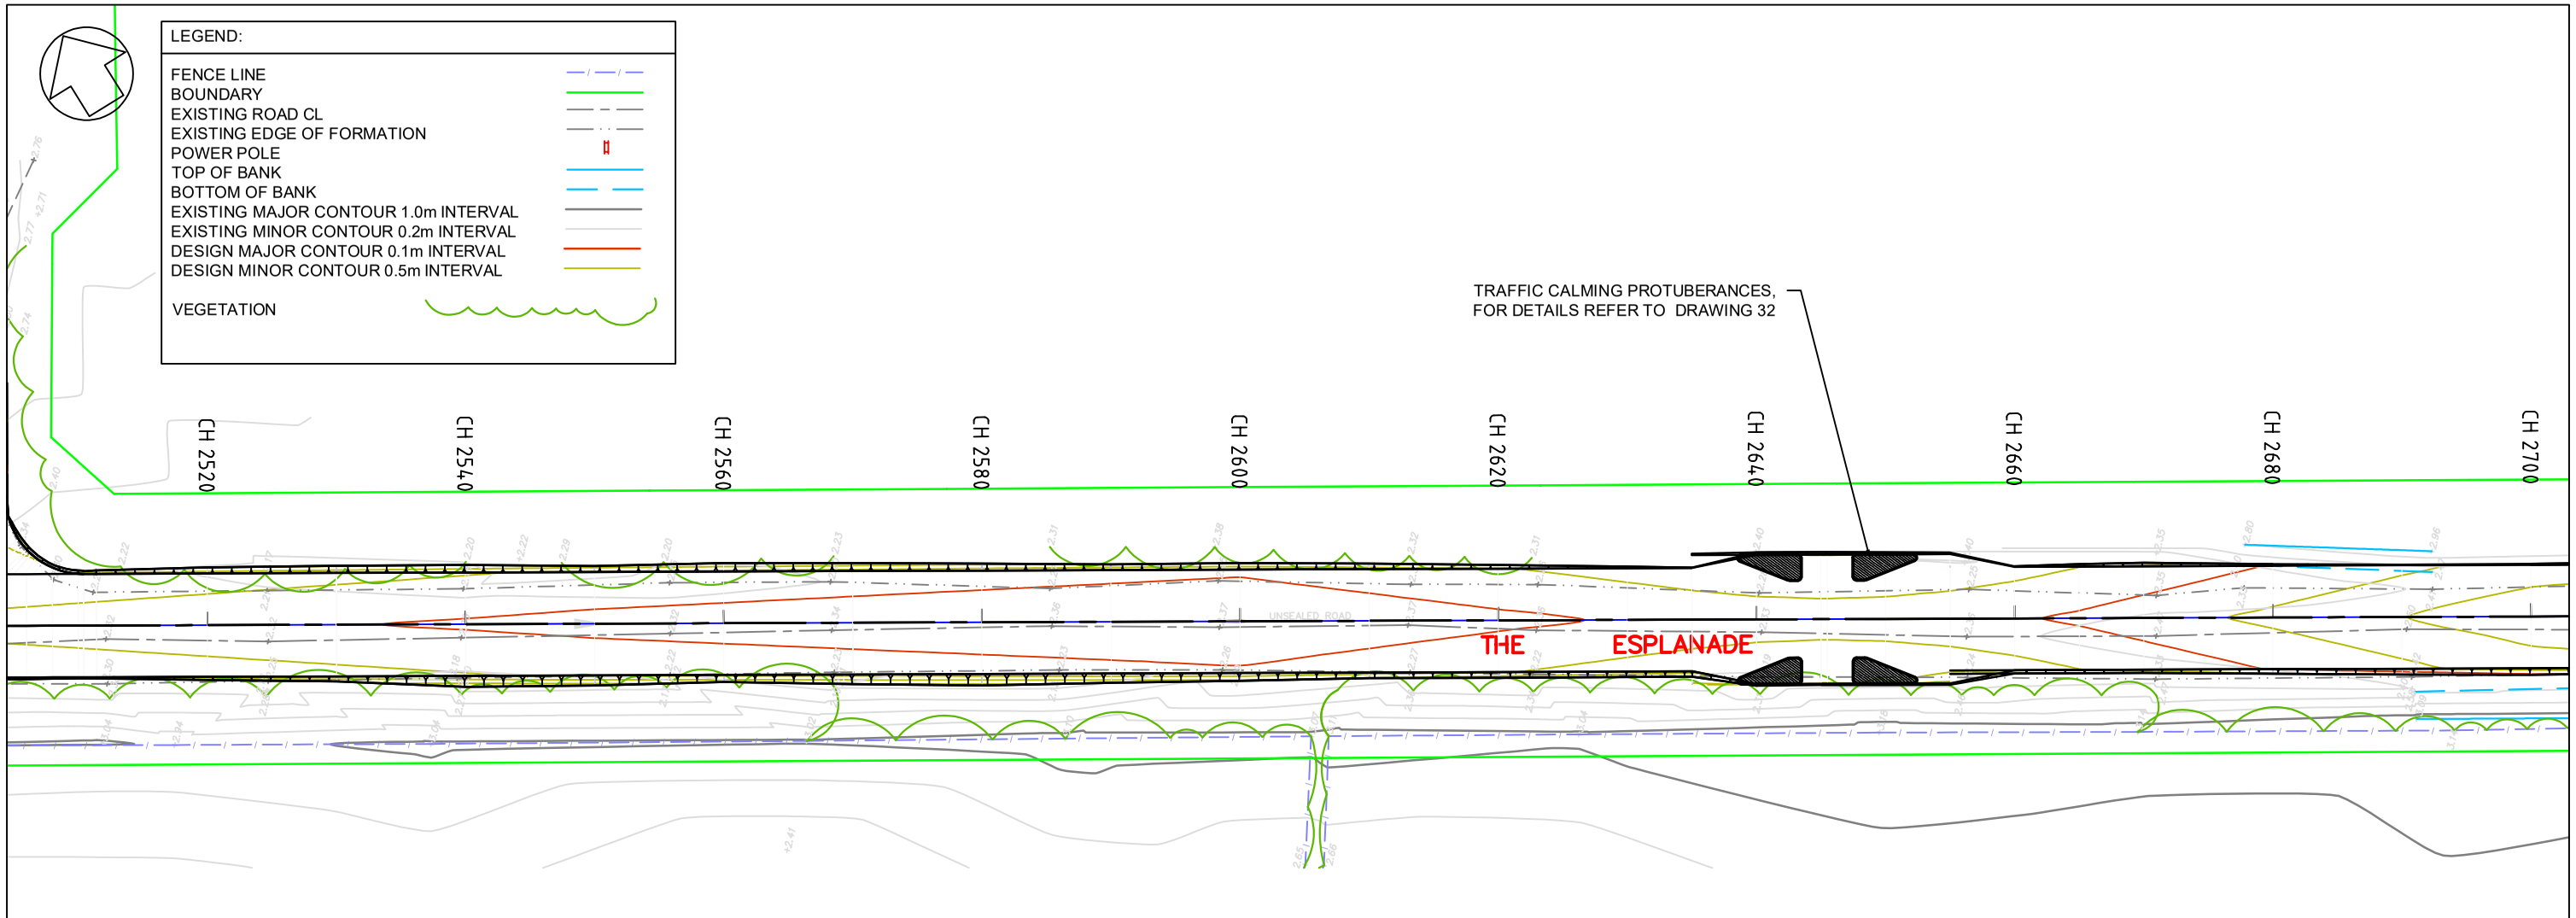

VERT EXAG 1:5

Datum 2.000

LOW POINT AT CH2650

DESIGN LEVELS	2.472	2.493	2.513	2.533	2.547	2.561	2.575	2.589	2.603	2.564	2.526	2.487	2.468	2.453	2.452	2.487	2.518	2.554	2.625	2.697	2.768
EXISTING LEVELS	2.287	2.279	2.265	2.283	2.299	2.322	2.341	2.349	2.353	2.358	2.350	2.332	2.324	2.316	2.310	2.342	2.380	2.409	2.433	2.467	2.518
DEPTH	0.186	0.213	0.248	0.250	0.248	0.239	0.234	0.239	0.250	0.206	0.175	0.155	0.144	0.137	0.141	0.144	0.137	0.145	0.192	0.229	0.250
VERTICAL		G: 0.2% L: 65.000			G: 0.1% L: 50.000					G: -0.4% L: 35.000					R: 2726.0 K: 27.3 L: 30.000				G: 0.7% L: 35.000		G: 0.2% L: 50.00
CHAINAGE	2520.000	2530.000	2540.000	2550.000	2560.000	2570.000	2580.000	2590.000	2600.000	2610.000	2620.000	2630.000	2635.000	2640.000	2650.000	2660.000	2665.000	2670.000	2680.000	2690.000	2700.000

CL - ESPLANADE ROAD LONG SECTION

PRELIMINARY
NOT FOR CONSTRUCTION

MACE ENGINEERING SERVICES

6 LENNON STREET
CLARE 5453


A.B.N. 89 615 046 930

TEL. (08) 88 421242

SITE: ESPLANADE ROAD–THOMPSON BEACH	DATE: MARCH 2026
TITLE: PLAN CH2520 TO CH2700	SCALE: 1:500 @ A3
CLIENT: ADELAIDE PLAINS COUNCIL	DWG No. 13948–16

LEGEND:

- FENCE LINE
- BOUNDARY
- EXISTING ROAD CL
- EXISTING EDGE OF FORMATION
- POWER POLE
- TOP OF BANK
- BOTTOM OF BANK
- EXISTING MAJOR CONTOUR 1.0m INTERVAL
- EXISTING MINOR CONTOUR 0.2m INTERVAL
- DESIGN MAJOR CONTOUR 0.1m INTERVAL
- DESIGN MINOR CONTOUR 0.5m INTERVAL
- VEGETATION

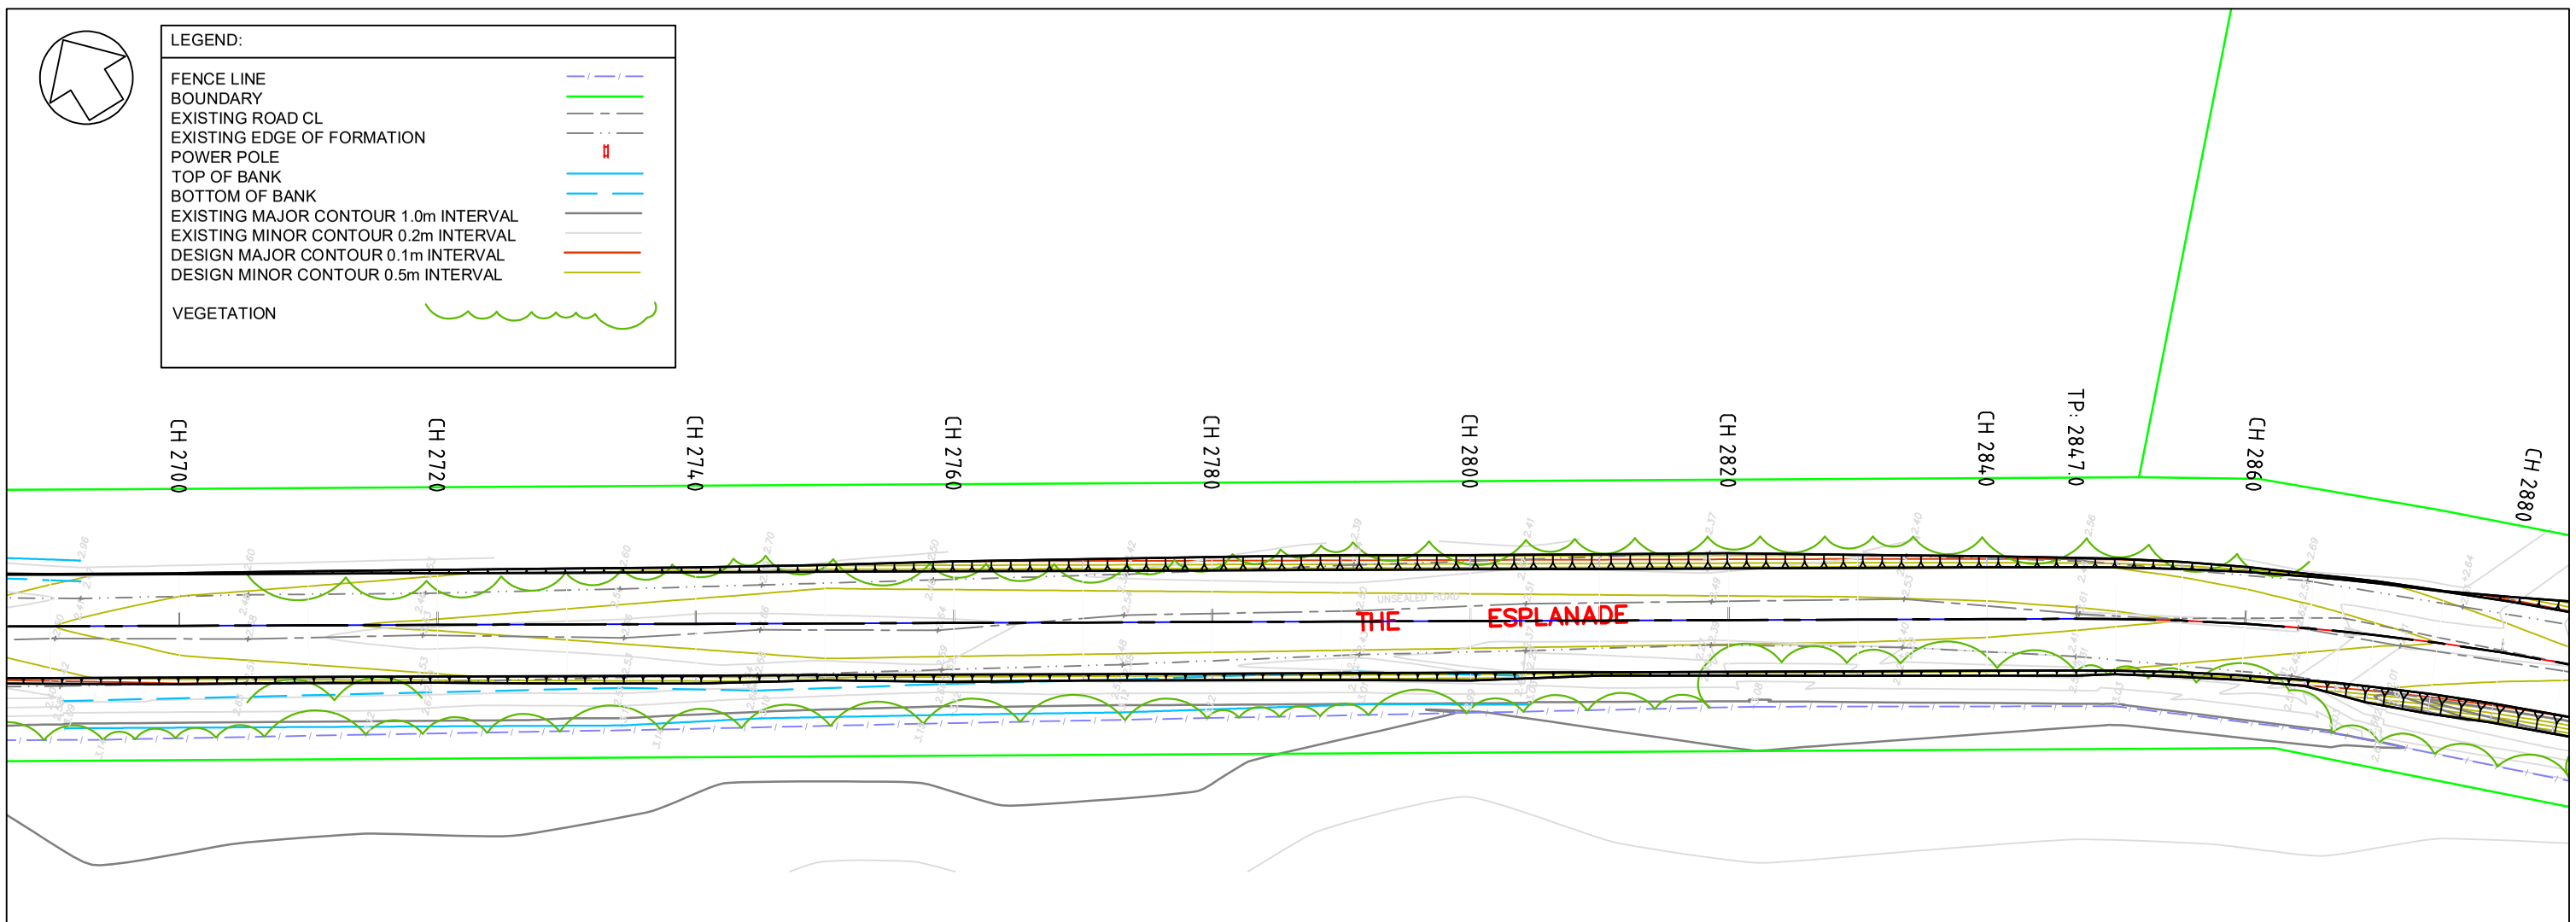

VERT EXAG 1:5

Datum 2.000

DESIGN LEVELS	2.768	2.791	2.813	2.836	2.858	2.881	2.877	2.874	2.870	2.867	2.863	2.860	2.856	2.853	2.853	2.842	2.827	2.818	2.780	2.728	2.728	2.669
EXISTING LEVELS	2.518	2.568	2.591	2.610	2.630	2.631	2.613	2.558	2.510	2.483	2.463	2.463	2.450	2.467	2.467	2.530	2.581	2.595	2.612	2.306	2.306	2.236
DEPTH	0.250	0.223	0.222	0.226	0.228	0.250	0.265	0.316	0.360	0.384	0.400	0.397	0.407	0.386	0.386	0.312	0.246	0.223	0.168	0.422	0.422	0.433
VERTICAL	G: 0.7% L: 35.000	G: 0.2% L: 50.000					G: -0.0% L: 80.000								R: 7237.9 K: 72.4 L: 40.000					G: -0.6% L: 80.000		
CHAINAGE	2700.000	2710.000	2720.000	2730.000	2740.000	2750.000	2760.000	2770.000	2780.000	2790.000	2800.000	2810.000	2820.000	2830.000	2830.000	2840.000	2846.958	2850.000	2860.000	2870.000	2870.000	2880.000

CL - ESPLANADE ROAD LONG SECTION

PRELIMINARY
NOT FOR CONSTRUCTION


MACE ENGINEERING SERVICES

6 LENNON STREET
CLARE 5453

A.B.N. 89 615 046 930

TEL. (08) 88 421242

SITE: ESPLANADE ROAD–THOMPSON BEACH	DATE: *MARCH 2026*
TITLE: PLAN CH2700 TO CH2880	SCALE: *1:500 @ A3*
CLIENT: ADELAIDE PLAINS COUNCIL	DWG No.: 13948–17

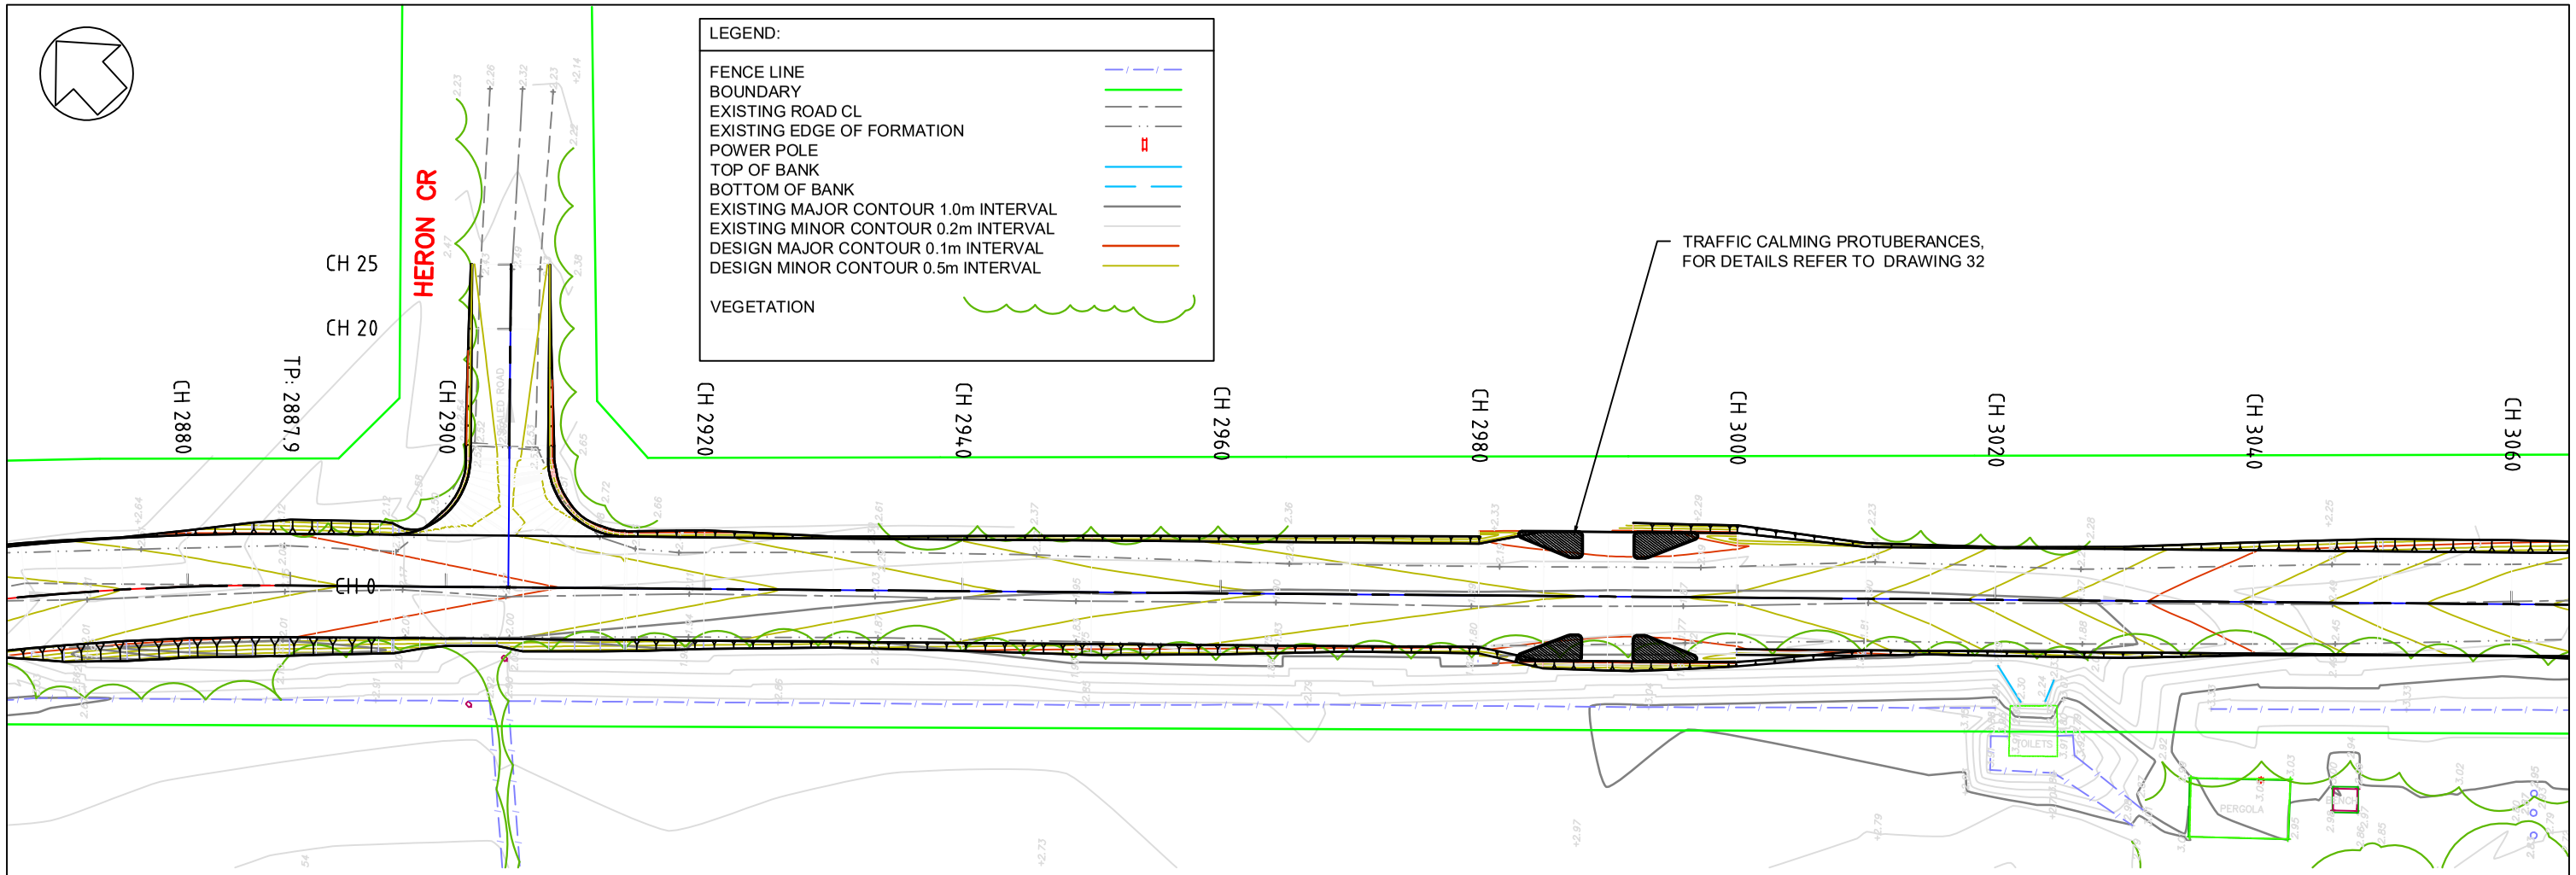

LOW POINT AT CH2990

VERT EXAG 1:5

Datum 1.500

DESIGN LEVELS	2.669	2.623	2.610	2.552	2.493	2.434	2.375	2.316	2.258	2.215	2.172	2.129	2.107	2.094	2.113	2.194	2.258	2.329	2.472	2.615	2.754	2.758	2.877	
EXISTING LEVELS	2.236	2.139	2.147	2.196	2.199	2.140	2.081	2.036	2.007	1.984	1.971	1.973	1.963	1.952	1.943	1.937	1.951	1.967	2.078	2.340	2.505	2.508	2.570	
DEPTH	0.433	0.484	0.464	0.355	0.294	0.294	0.294	0.280	0.250	0.230	0.201	0.156	0.145	0.142	0.170	0.257	0.306	0.362	0.395	0.275	0.248	0.251	0.306	
VERTICAL		G: -0.6% L: 80.000								G: -0.4% L: 34.999					R: 1613.6 K: 16.1 L: 30.000				G: 1.4% L: 34.662				R: 2146.1 K: 21.5 L: 40.000	
CHAINAGE	2880.000	2887.924	2890.000	2900.000	2910.000	2920.000	2930.000	2940.000	2950.000	2960.000	2970.000	2980.000	2984.999	2990.000	3000.000	3010.000	3014.999	3020.000	3030.000	3040.000	3049.662	3050.000	3060.000	

CL - ESPLANADE ROAD LONG SECTION

PRELIMINARY
NOT FOR CONSTRUCTION

MACE ENGINEERING SERVICES
6 LENNON STREET
CLARE 5453
A.B.N. 89 615 046 930
TEL. (08) 88 421242

SITE: ESPLANADE ROAD–THOMPSON BEACH	DATE: MARCH 2026
TITLE: PLAN CH2880 TO CH3060	SCALE: 1:500 @ A3
CLIENT: ADELAIDE PLAINS COUNCIL	DWG No. 13948–18

LEGEND:

- FENCE LINE
- BOUNDARY
- EXISTING ROAD CL
- EXISTING EDGE OF FORMATION
- POWER POLE
- TOP OF BANK
- BOTTOM OF BANK
- EXISTING MAJOR CONTOUR 1.0m INTERVAL
- EXISTING MINOR CONTOUR 0.2m INTERVAL
- DESIGN MAJOR CONTOUR 0.1m INTERVAL
- DESIGN MINOR CONTOUR 0.5m INTERVAL
- VEGETATION

TRAFFIC CALMING PROTUBERANCES, FOR DETAILS REFER TO DRAWING 32

CH 3060 CH 3080 CH 3100 CH 3120 CH 3140 CH 3160 TP: 3168.3 CH 3180 TP: 3203.1 CH 3200 CH 3220

THE ESPLANADE

THOMPSONS BEACH RD

CH 0

VERT EXAG 1:5

Datum 2.000

LOW POINT AT CH3200

DESIGN LEVELS	2.877	2.948	2.973	2.953	2.951	2.908	2.865	2.821	2.778	2.735	2.691	2.635	2.589	2.579	2.523	2.495	2.473	2.464	2.471	2.502	2.539	2.582	2.667	2.667	2.740
EXISTING LEVELS	2.570	2.641	2.687	2.689	2.688	2.658	2.591	2.528	2.498	2.461	2.442	2.448	2.459	2.462	2.456	2.399	2.340	2.312	2.278	2.281	2.285	2.291	2.393	2.393	2.509
DEPTH	0.306	0.307	0.286	0.264	0.263	0.250	0.274	0.293	0.280	0.274	0.250	0.188	0.130	0.117	0.068	0.096	0.133	0.153	0.193	0.221	0.254	0.290	0.274	0.274	0.231
VERTICAL		R: 2146.1 K: 21.5 L: 40.000			G: -0.4% L: 60.338							G: -0.6% L: 35.000						R: 2127.7 K: 21.3 L: 30.000			G: 0.9% L: 15.001		R: 4452.1 K: 44.5 L: 40.000		
CHAINAGE	3060.000	3070.000	3080.000	3089.662	3090.000	3100.000	3110.000	3120.000	3130.000	3140.000	3150.000	3160.000	3168.326	3170.000	3180.000	3185.000	3190.000	3200.000	3203.100	3210.000	3215.000	3220.000	3230.000	3230.000	3240.000

CL - ESPLANADE ROAD LONG SECTION

PRELIMINARY
NOT FOR CONSTRUCTION

MACE ENGINEERING SERVICES
6 LENNON STREET
CLARE 5453
A.B.N. 89 615 046 930
TEL. (08) 88 421242

SITE: ESPLANADE ROAD–THOMPSON BEACH


DATE: MARCH 2026


TITLE: PLAN CH3060 TO CH3240

SCALE: 1:500 @ A3

CLIENT: ADELAIDE PLAINS COUNCIL

DWG No. 13948–19

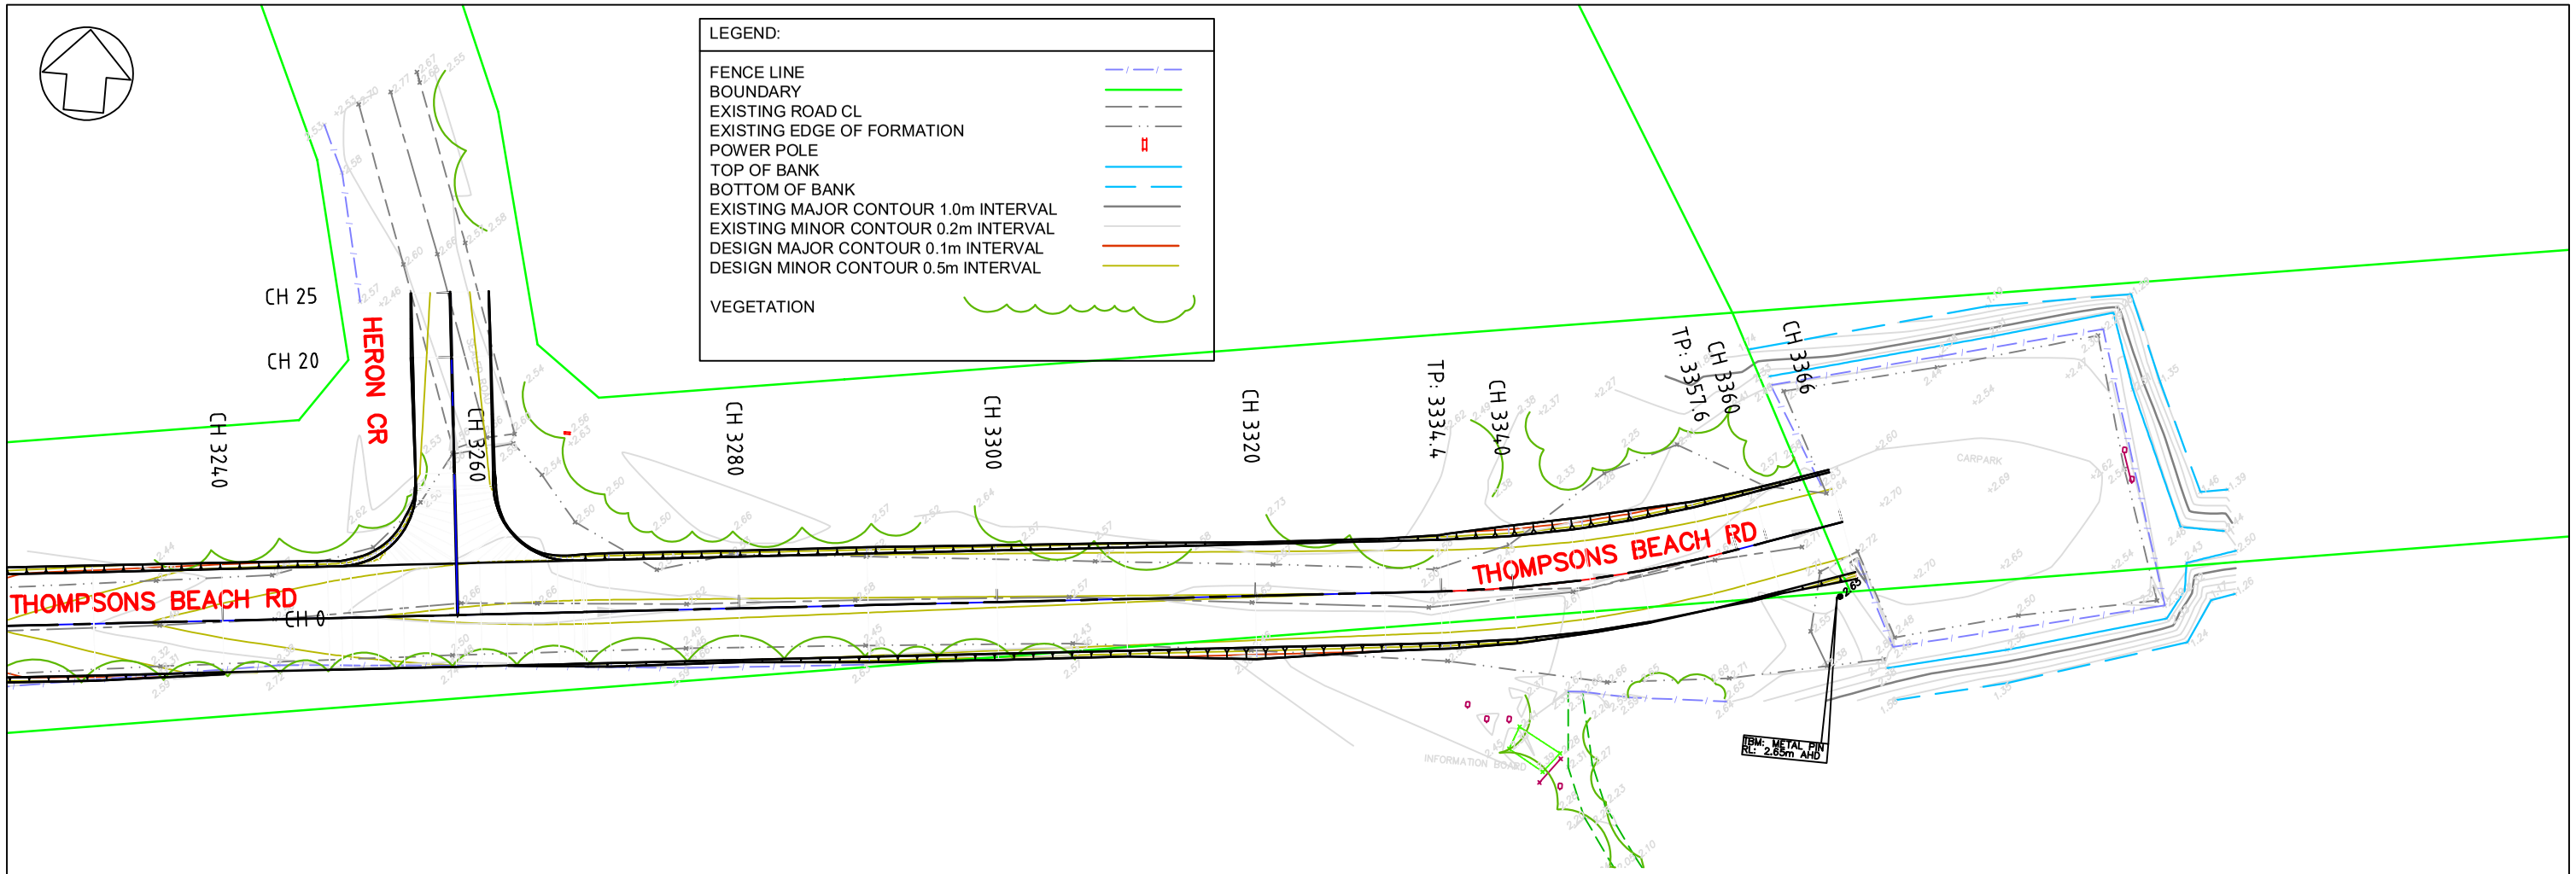

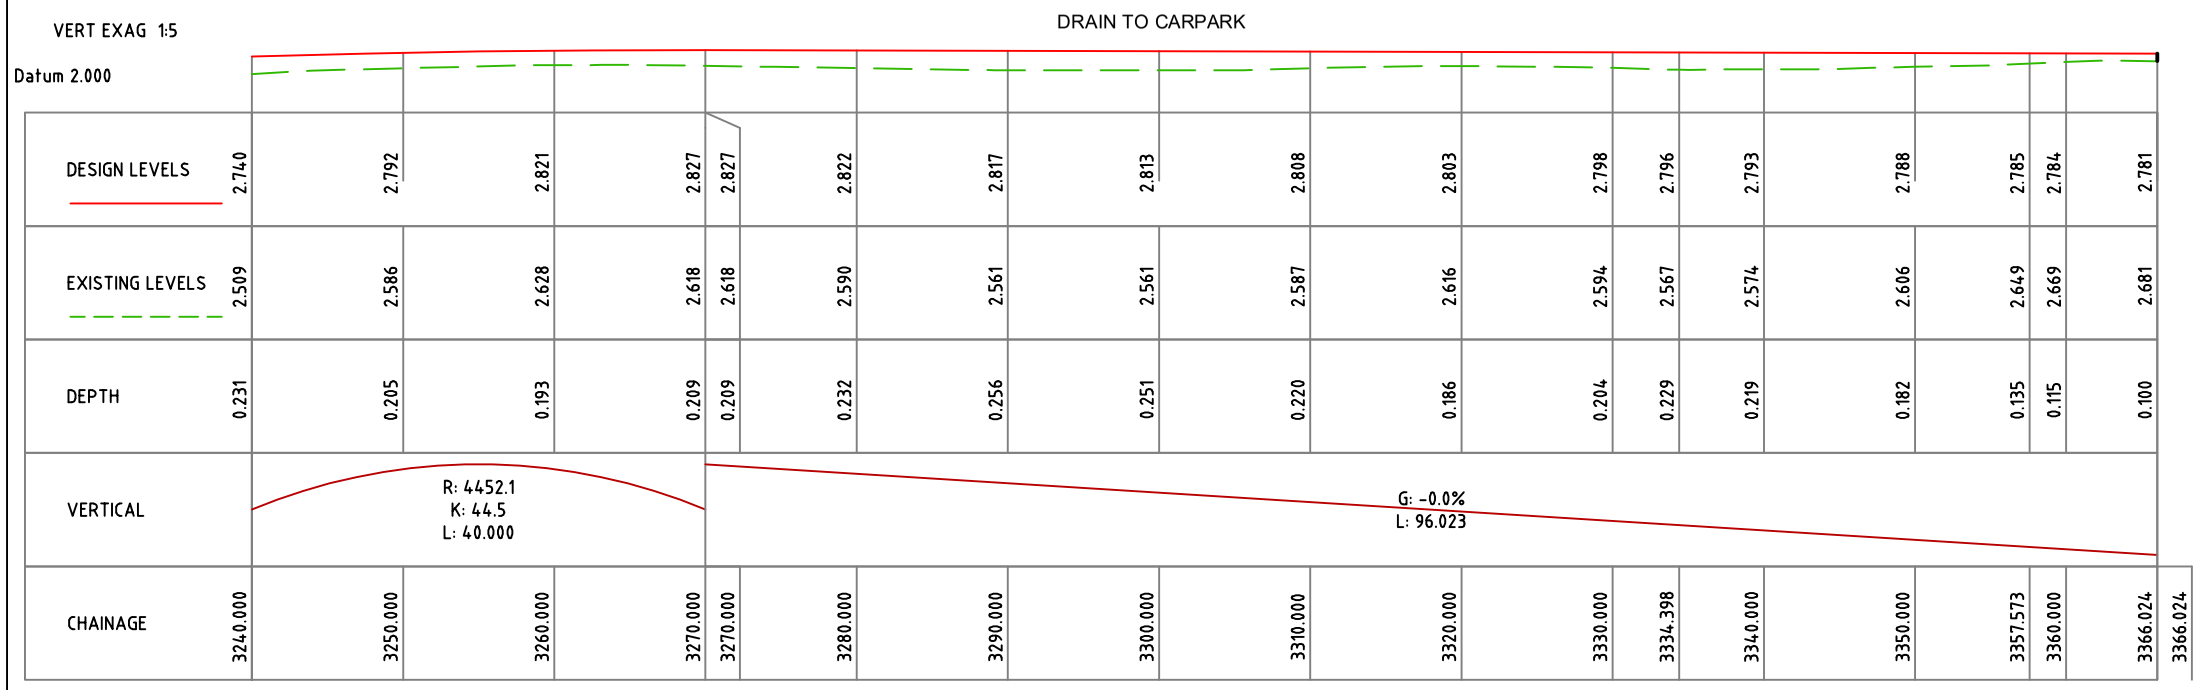


CL - ESPLANADE ROAD LONG SECTION

PRELIMINARY
NOT FOR CONSTRUCTION

MACE ENGINEERING SERVICES
6 LENNON STREET
CLARE 5453
A.B.N. 89 615 046 930
TEL. (08) 88 421242


SITE ESPLANADE ROAD–THOMPSON BEACH	DATE *MARCH 2026*
TITLE PLAN CH3240 TO CH3420	SCALE *1:500 @ A3*
CLIENT ADELAIDE PLAINS COUNCIL	DWG No. 13948–20

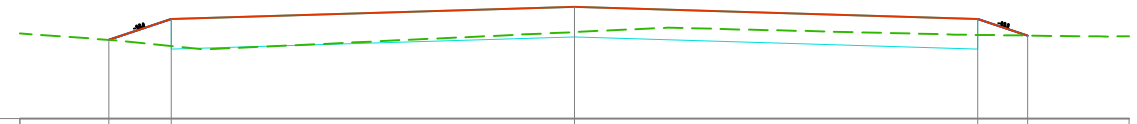

Datum: 2.000

PROPOSED LEVELS	2.781	2.988	3.108	2.988	2.823		
EXISTING LEVELS	2.781	2.720	2.858	2.829	2.823		
LEVEL DIFFERENCE	0.000	0.268	0.250	0.159	0.000		
OFFSETS	-4.620	-4.000	0.000	4.000	4.494		


Chainage 00.000

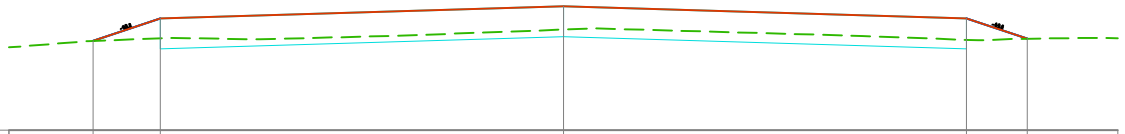

Datum: 2.000

PROPOSED LEVELS	2.885	3.107	3.227	3.107	2.907		
EXISTING LEVELS	2.885	2.910	2.997	2.895	2.907		
LEVEL DIFFERENCE	0.000	0.197	0.230	0.212	0.000		
OFFSETS	-4.667	-4.000	0.000	4.000	4.602		


Chainage 50.000

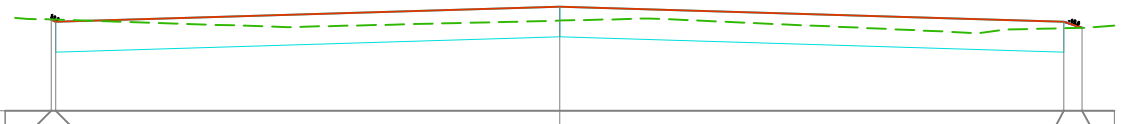

Datum: 2.000

PROPOSED LEVELS	2.905	2.882	3.032	2.882	2.822		
EXISTING LEVELS	2.905	2.903	2.894	2.818	2.822		
LEVEL DIFFERENCE	0.000	-0.021	0.138	0.064	0.000		
OFFSETS	-5.045	-5.000	0.000	5.000	5.181		


Chainage 100.000

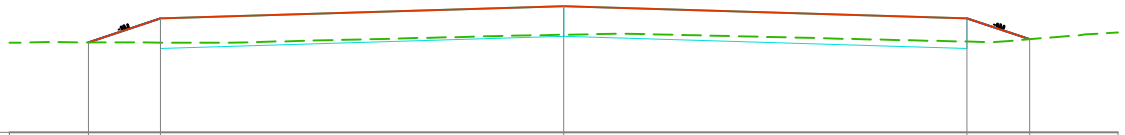

Datum: 2.000

PROPOSED LEVELS	2.893	3.132	3.252	3.132	2.924		
EXISTING LEVELS	2.893	2.890	2.968	2.900	2.924		
LEVEL DIFFERENCE	0.000	0.241	0.283	0.231	0.000		
OFFSETS	-4.716	-4.000	0.000	4.000	4.624		


Chainage 150.000

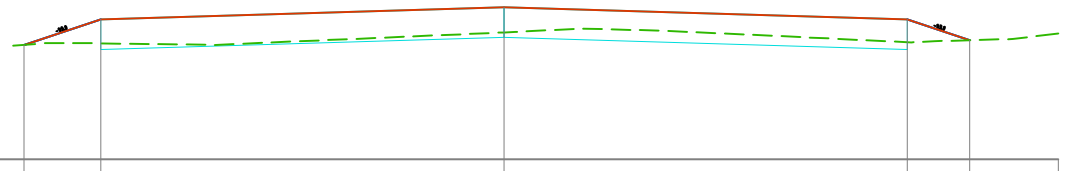

Datum: 2.000

PROPOSED LEVELS	3.135	3.389	3.509	3.389	3.182		
EXISTING LEVELS	3.135	3.151	3.259	3.163	3.182		
LEVEL DIFFERENCE	0.000	0.238	0.250	0.226	0.000		
OFFSETS	-4.761	-4.000	0.000	4.000	4.621		

Chainage 200.000

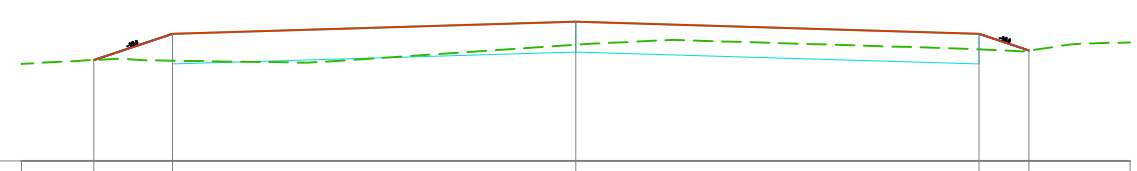

Datum: 2.500

PROPOSED LEVELS	3.501	3.762	3.882	3.762	3.596		
EXISTING LEVELS	3.501	3.494	3.652	3.608	3.596		
LEVEL DIFFERENCE	0.000	0.267	0.230	0.153	0.000		
OFFSETS	-4.781	-4.000	0.000	4.000	4.497		

Chainage 250.000

PRELIMINARY
NOT FOR CONSTRUCTION

MACE ENGINEERING SERVICES
6 LENNON STREET
CLARE 5453
A.B.N. 89 615 046 930
TEL. (08) 88 421242

SITE: ESPLANADE ROAD–THOMPSON BEACH


DATE: MARCH 2026

TITLE: CROSS SECTIONS CH00 TO CH250

SCALE: 1:75 @ A3

CLIENT: ADELAIDE PLAINS COUNCIL


DWG No. 13948–21

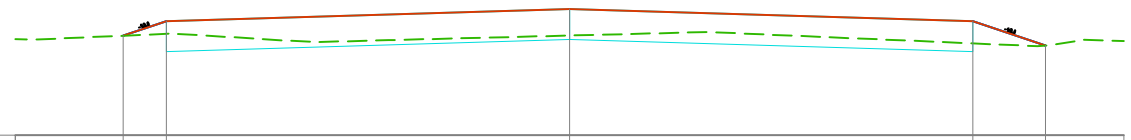

Datum: 2.500

PROPOSED LEVELS	3.486	3.630	3.750	3.630	3.389	
EXISTING LEVELS	3.486	3.505	3.488	3.410	3.389	
LEVEL DIFFERENCE	0.000	0.124	0.262	0.220	0.000	
OFFSETS	-4.430	-4.000	0.000	4.000	4.722	

Chainage 300.000

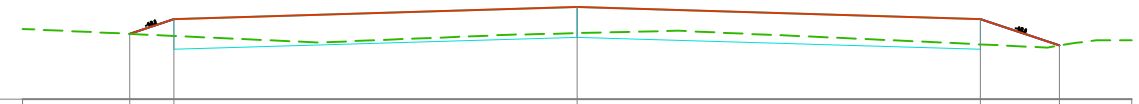

Datum: 2.500

PROPOSED LEVELS	3.148	3.294	3.414	3.294	3.032	
EXISTING LEVELS	3.148	3.127	3.154	3.043	3.032	
LEVEL DIFFERENCE	0.000	0.166	0.259	0.251	0.000	
OFFSETS	-4.438	-4.000	0.000	4.000	4.785	


Chainage 350.000



Datum: 2.500

PROPOSED LEVELS	3.052	2.926	3.076	2.926	2.927	
EXISTING LEVELS	3.052	3.035	2.900	2.927	2.927	
LEVEL DIFFERENCE	0.000	-0.110	0.175	-0.002	0.000	
OFFSETS	-5.253	-5.000	0.000	5.000	5.004	


Chainage 400.000

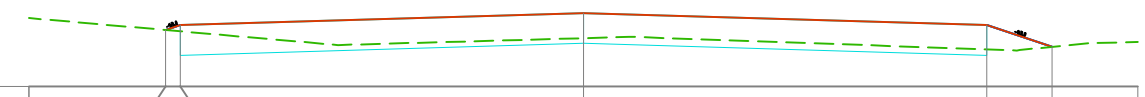

Datum: 2.500

PROPOSED LEVELS	3.059	3.107	3.227	3.107	2.892	
EXISTING LEVELS	3.059	3.046	2.977	2.867	2.892	
LEVEL DIFFERENCE	0.000	0.061	0.250	0.241	0.000	
OFFSETS	-4.145	-4.000	0.000	4.000	4.647	


Chainage 450.000

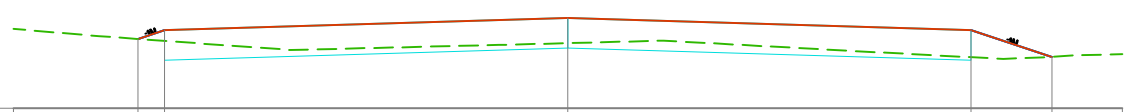

Datum: 2.500

PROPOSED LEVELS	3.187	3.276	3.396	3.276	3.009	
EXISTING LEVELS	3.187	3.168	3.146	3.007	3.009	
LEVEL DIFFERENCE	0.000	0.108	0.250	0.269	0.000	
OFFSETS	-4.266	-4.000	0.000	4.000	4.802	

Chainage 500.000

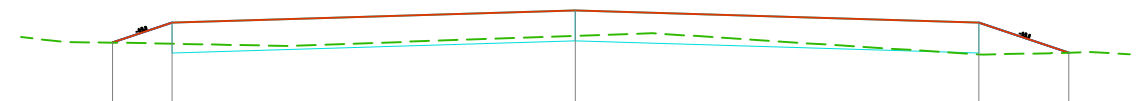

Datum: 2.500

PROPOSED LEVELS	3.287	3.484	3.604	3.484	3.186	
EXISTING LEVELS	3.287	3.275	3.354	3.170	3.186	
LEVEL DIFFERENCE	0.000	0.208	0.250	0.314	0.000	
OFFSETS	-4.592	-4.000	0.000	4.000	4.893	

Chainage 550.000

PRELIMINARY
NOT FOR CONSTRUCTION

MACE ENGINEERING SERVICES
6 LENNON STREET
CLARE 5453
A.B.N. 89 615 046 930
TEL. (08) 88 421242

SITE: ESPLANADE ROAD–THOMPSON BEACH


DATE: MARCH 2026

TITLE: CROSS SECTIONS CH300 TO CH550

SCALE: 1:75 @ A3

CLIENT: ADELAIDE PLAINS COUNCIL


DWG No. 13948–22

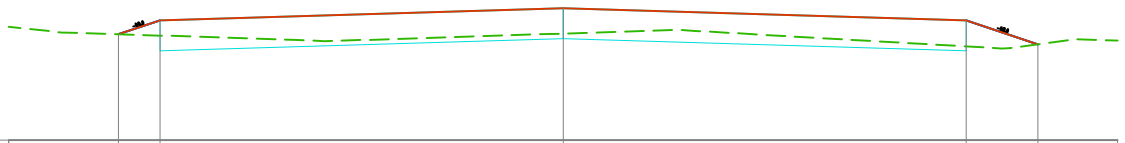

Datum: 2.500

PROPOSED LEVELS	3.549	3.686	3.806	3.686	3.450	
EXISTING LEVELS	3.549	3.536	3.556	3.428	3.450	
LEVEL DIFFERENCE	0.000	0.150	0.250	0.258	0.000	
OFFSETS	-4.411	-4.000	0.000	4.000	4.708	


Chainage 600.000

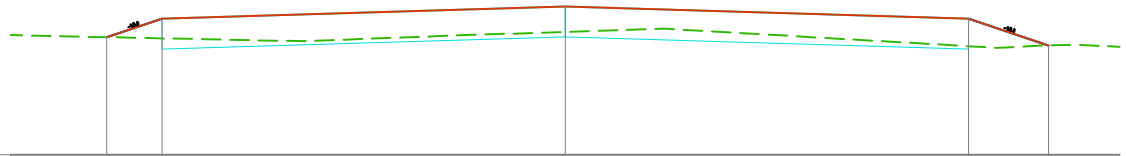

Datum: 2.500

PROPOSED LEVELS	3.665	3.848	3.968	3.848	3.583	
EXISTING LEVELS	3.665	3.654	3.718	3.576	3.583	
LEVEL DIFFERENCE	0.000	0.194	0.250	0.272	0.000	
OFFSETS	-4.548	-4.000	0.000	4.000	4.794	

Chainage 650.000

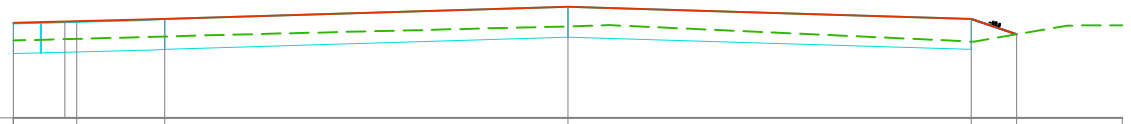

Datum: 2.500

PROPOSED LEVELS	3.443	3.458	3.480	3.600	3.480	3.329	
EXISTING LEVELS	3.266	3.283	3.306	3.407	3.256	3.329	
LEVEL DIFFERENCE	0.176	0.175	0.174	0.193	0.224	0.000	
OFFSETS	-5.500	-4.873	-4.000	0.000	4.000	4.454	


Chainage 700.000



Datum: 2.000

PROPOSED LEVELS	2.394	2.486	2.606	2.486	2.325	
EXISTING LEVELS	2.394	2.397	2.344	2.301	2.325	
LEVEL DIFFERENCE	0.000	0.089	0.262	0.185	0.000	
OFFSETS	-4.275	-4.000	0.000	4.000	4.482	


Chainage 750.000

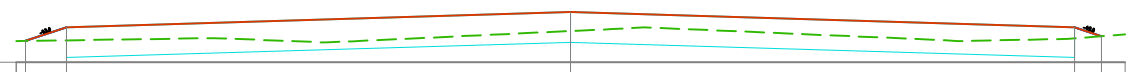

Datum: 1.500

PROPOSED LEVELS	1.712	1.848	1.998	1.848	1.759	
EXISTING LEVELS	1.712	1.718	1.810	1.738	1.759	
LEVEL DIFFERENCE	0.000	0.129	0.188	0.110	0.000	
OFFSETS	-5.407	-5.000	0.000	5.000	5.267	

Chainage 800.000

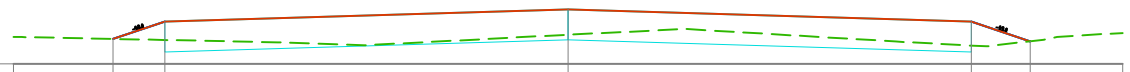

Datum: 1.500

PROPOSED LEVELS	1.748	1.919	2.039	1.919	1.724	
EXISTING LEVELS	1.748	1.738	1.789	1.682	1.724	
LEVEL DIFFERENCE	0.000	0.181	0.250	0.237	0.000	
OFFSETS	-4.513	-4.000	0.000	4.000	4.584	

Chainage 850.000

PRELIMINARY
NOT FOR CONSTRUCTION

MACE ENGINEERING SERVICES
6 LENNON STREET
CLARE 5453
A.B.N. 89 615 046 930
TEL. (08) 88 421242

SITE: ESPLANADE ROAD–THOMPSON BEACH


DATE: MARCH 2026

TITLE: CROSS SECTIONS CH600 TO CH850

SCALE: 1:75 @ A3

CLIENT: ADELAIDE PLAINS COUNCIL


DWG No. 13948–23

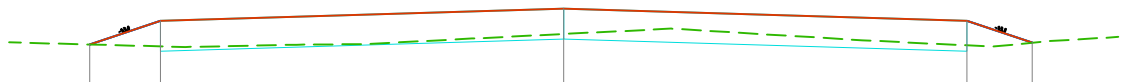

Datum: 1.500

PROPOSED LEVELS	1.906	2.140	2.260	2.140	1.924	
EXISTING LEVELS	1.906	1.888	2.010	1.897	1.924	
LEVEL DIFFERENCE	0.000	0.252	0.250	0.243	0.000	
OFFSETS	-4.701	-4.000	0.000	4.000	4.648	


Chainage 900.000

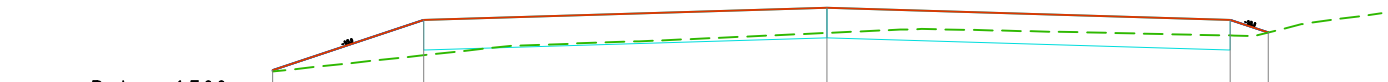

Datum: 1.500

PROPOSED LEVELS	2.011	2.511	2.631	2.511	2.386	
EXISTING LEVELS	1.999	2.160	2.381	2.356	2.386	
LEVEL DIFFERENCE	0.013	0.351	0.250	0.155	0.000	
OFFSETS	-5.500	-4.000	0.000	4.000	4.376	


Chainage 950.000

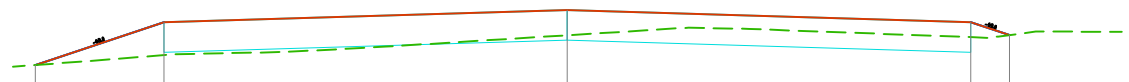

Datum: 2.000

PROPOSED LEVELS	2.597	3.023	3.143	3.023	2.895	
EXISTING LEVELS	2.597	2.695	2.893	2.874	2.895	
LEVEL DIFFERENCE	0.000	0.328	0.250	0.149	0.000	
OFFSETS	-5.278	-4.000	0.000	4.000	4.384	


Chainage 1000.000

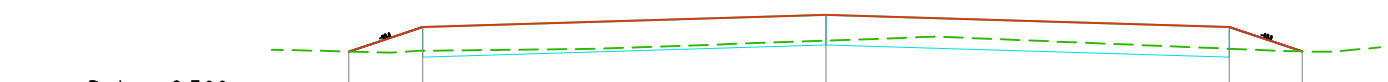

Datum: 2.500

PROPOSED LEVELS	3.199	3.443	3.563	3.443	3.201	
EXISTING LEVELS	3.199	3.207	3.307	3.227	3.201	
LEVEL DIFFERENCE	0.000	0.236	0.256	0.216	0.000	
OFFSETS	-4.732	-4.000	0.000	4.000	4.725	


Chainage 1050.000

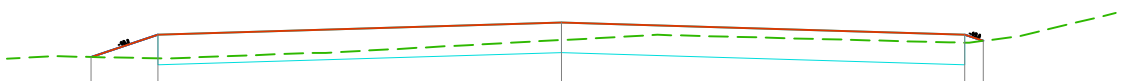

Datum: 2.500

PROPOSED LEVELS	2.982	3.203	3.323	3.203	3.141	
EXISTING LEVELS	2.982	2.967	3.149	3.124	3.141	
LEVEL DIFFERENCE	0.000	0.236	0.174	0.080	0.000	
OFFSETS	-4.665	-4.000	0.000	4.000	4.186	

Chainage 1100.000

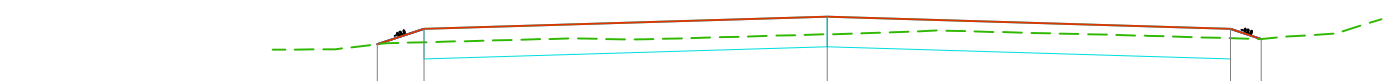

Datum: 2.000

PROPOSED LEVELS	2.777	2.931	3.051	2.931	2.829	
EXISTING LEVELS	2.777	2.797	2.875	2.837	2.829	
LEVEL DIFFERENCE	0.000	0.134	0.176	0.094	0.000	
OFFSETS	-4.462	-4.000	0.000	4.000	4.307	

Chainage 1150.000

PRELIMINARY
NOT FOR CONSTRUCTION

MACE ENGINEERING SERVICES

6 LENNON STREET
CLARE 5453

A.B.N. 89 615 046 930

TEL. (08) 88 421242

SITE: ESPLANADE ROAD–THOMPSON BEACH


DATE: MARCH 2026

TITLE: CROSS SECTIONS CH900 TO CH1150

SCALE: 1:75 @ A3

CLIENT: ADELAIDE PLAINS COUNCIL


DWG No. 13948–24

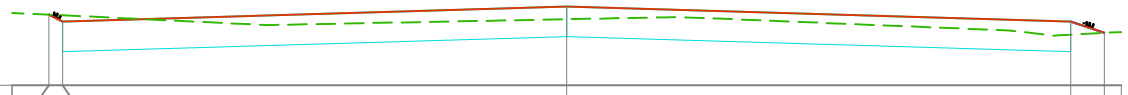

Datum: 2.000

PROPOSED LEVELS	2.700	2.632			2.782				2.632	2.521		
EXISTING LEVELS	2.700	2.694			2.655				2.502	2.521		
LEVEL DIFFERENCE	0.000	-0.062			0.127				0.130	0.000		
OFFSETS	-5.137	-5.000			0.000				5.000	5.334		


Chainage 1200.000

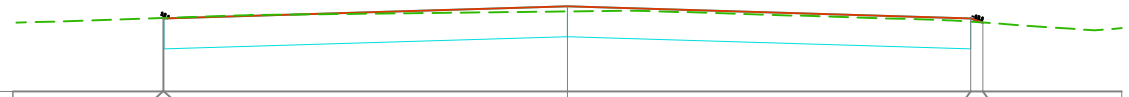

Datum: 2.000

PROPOSED LEVELS	2.727	2.722			2.842				2.722	2.682		
EXISTING LEVELS	2.727	2.728			2.792				2.690	2.682		
LEVEL DIFFERENCE	0.000	-0.005			0.050				0.032	0.000		
OFFSETS	-4.010	-4.000			0.000				4.000	4.122		


Chainage 1250.000

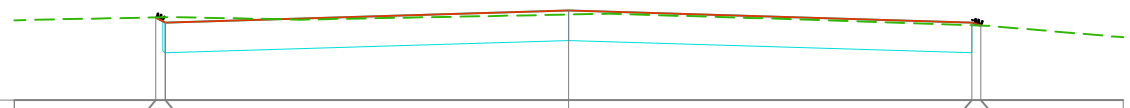

Datum: 2.000

PROPOSED LEVELS	2.820	2.769			2.889				2.769	2.739		
EXISTING LEVELS	2.820	2.822			2.848				2.742	2.739		
LEVEL DIFFERENCE	0.000	-0.053			0.041				0.026	0.000		
OFFSETS	-4.096	-4.000			0.000				4.000	4.088		


Chainage 1300.000

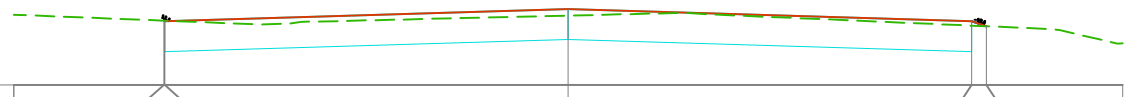

Datum: 2.000

PROPOSED LEVELS	2.637	2.631			2.751				2.631	2.581		
EXISTING LEVELS	2.637	2.636			2.687				2.587	2.581		
LEVEL DIFFERENCE	0.000	-0.005			0.063				0.043	0.000		
OFFSETS	-4.012	-4.000			0.000				4.000	4.149		


Chainage 1350.000

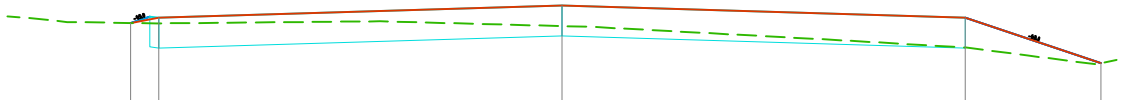

Datum: 1.500

PROPOSED LEVELS	2.419	2.472			2.592				2.472	2.023		
EXISTING LEVELS	2.419	2.416			2.389				2.176	2.023		
LEVEL DIFFERENCE	0.000	0.056			0.203				0.296	0.000		
OFFSETS	-4.279	-4.000			0.000				4.000	5.347		

Chainage 1400.000

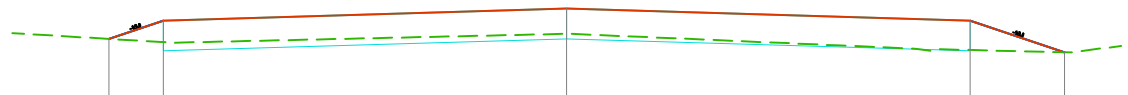

Datum: 1.500

PROPOSED LEVELS	2.229	2.409			2.529				2.409	2.096		
EXISTING LEVELS	2.229	2.197			2.279				2.118	2.096		
LEVEL DIFFERENCE	0.000	0.213			0.250				0.291	0.000		
OFFSETS	-4.541	-4.000			0.000				4.000	4.939		

Chainage 1450.000

PRELIMINARY
NOT FOR CONSTRUCTION

MACE ENGINEERING SERVICES

6 LENNON STREET
CLARE 5453

A.B.N. 89 615 046 930

TEL. (08) 88 421242

SITE
ESPLANADE ROAD–THOMPSON BEACH


DATE
MARCH 2026

TITLE
CROSS SECTIONS CH1200 TO CH1450

SCALE
1:75 @ A3

CLIENT
ADELAIDE PLAINS COUNCIL

DWG No.
13948–25

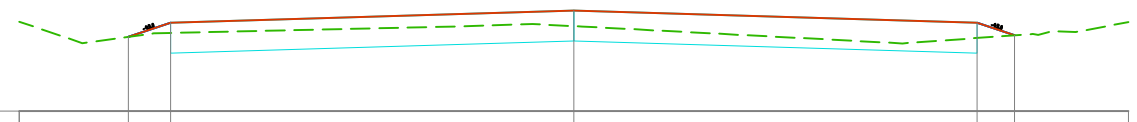

Datum: 1.500


| | | |



Datum: 1.500

PROPOSED LEVELS	2.245	2.388	2.508	2.388	2.041	
EXISTING LEVELS	2.245	2.232	2.258	2.086	2.041	
LEVEL DIFFERENCE	0.000	0.156	0.250	0.302	0.000	
OFFSETS	-4.430	-4.000	0.000	4.000	5.040	


Chainage 1800.000

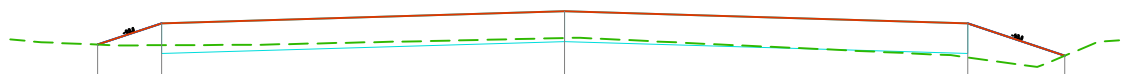

Datum: 1.500

PROPOSED LEVELS	2.138	2.349	2.469	2.349	2.028	
EXISTING LEVELS	2.138	2.132	2.203	2.008	2.028	
LEVEL DIFFERENCE	0.000	0.217	0.266	0.340	0.000	
OFFSETS	-4.633	-4.000	0.000	4.000	4.961	

Chainage 1850.000

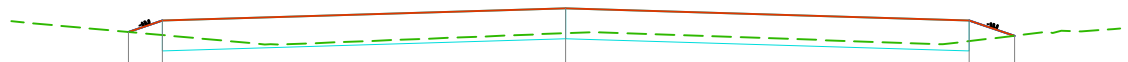

Datum: 1.500

PROPOSED LEVELS	2.139	2.252	2.372	2.252	2.102	
EXISTING LEVELS	2.139	2.108	2.127	2.048	2.102	
LEVEL DIFFERENCE	0.000	0.144	0.245	0.204	0.000	
OFFSETS	-4.338	-4.000	0.000	4.000	4.451	


Chainage 1900.000



Datum: 1.500

PROPOSED LEVELS	2.071	2.221	2.071	2.179		
EXISTING LEVELS		2.089	2.136	2.179		
LEVEL DIFFERENCE		0.132	-0.065	0.000		
OFFSETS	-5.000	0.000	5.000	5.216		


Chainage 1950.000

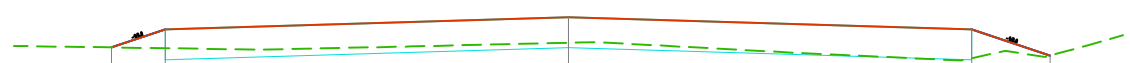

Datum: 1.500

PROPOSED LEVELS	2.133	2.311	2.431	2.311	2.052	
EXISTING LEVELS	2.133	2.125	2.179	2.026	2.052	
LEVEL DIFFERENCE	0.000	0.186	0.252	0.286	0.000	
OFFSETS	-4.534	-4.000	0.000	4.000	4.778	

Chainage 2000.000

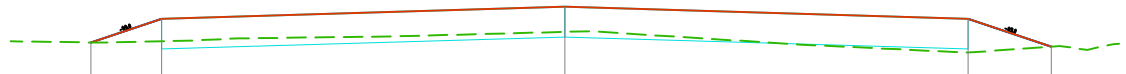

Datum: 1.500

PROPOSED LEVELS	2.182	2.416	2.536	2.416	2.140	
EXISTING LEVELS	2.182	2.194	2.286	2.081	2.140	
LEVEL DIFFERENCE	0.000	0.222	0.250	0.335	0.000	
OFFSETS	-4.703	-4.000	0.000	4.000	4.828	

Chainage 2050.000

PRELIMINARY
NOT FOR CONSTRUCTION

MACE ENGINEERING SERVICES
6 LENNON STREET
CLARE 5453
A.B.N. 89 615 046 930
TEL. (08) 88 421242

SITE: ESPLANADE ROAD–THOMPSON BEACH


DATE: MARCH 2026

TITLE: CROSS SECTIONS CH1800 TO CH2050

SCALE: 1:75 @ A3

CLIENT: ADELAIDE PLAINS COUNCIL


DWG No. 13948–27

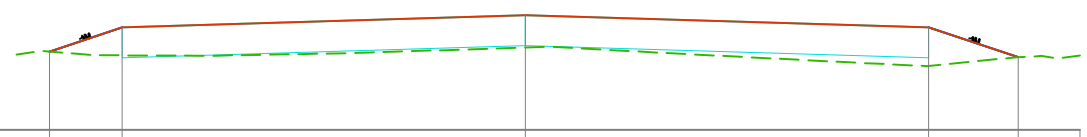

Datum: 1.500

PROPOSED LEVELS	2.274	2.515	2.635	2.515	2.219	
EXISTING LEVELS	2.274	2.238	2.314	2.132	2.219	
LEVEL DIFFERENCE	0.000	0.278	0.321	0.384	0.000	
OFFSETS	-4.723	-4.000	0.000	4.000	4.888	


Chainage 2100.000

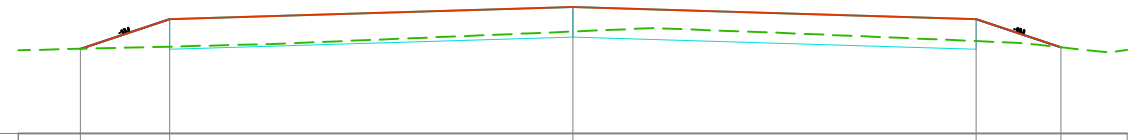

Datum: 1.500

PROPOSED LEVELS	2.341	2.636	2.756	2.636	2.355	
EXISTING LEVELS	2.341	2.362	2.512	2.417	2.355	
LEVEL DIFFERENCE	0.000	0.273	0.244	0.218	0.000	
OFFSETS	-4.885	-4.000	0.000	4.000	4.841	


Chainage 2150.000

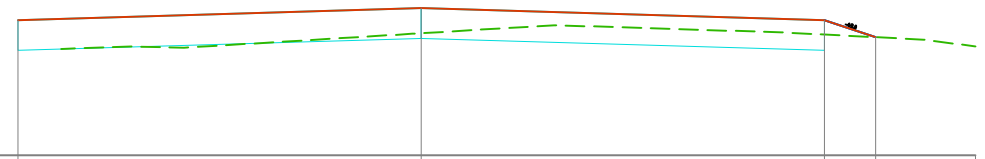

Datum: 1.500

PROPOSED LEVELS	2.841	2.961	2.841	2.672	
EXISTING LEVELS		2.711	2.698	2.672	
LEVEL DIFFERENCE		0.250	0.143	0.000	
OFFSETS	-4.000	0.000	4.000	4.507	


Chainage 2200.000

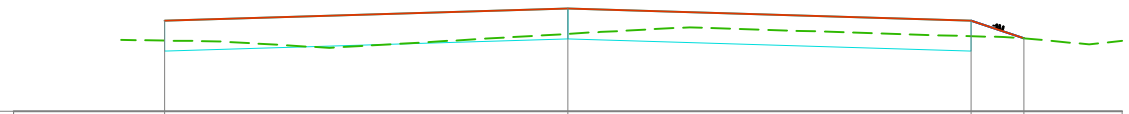

Datum: 2.000

PROPOSED LEVELS	2.897	3.017	2.897	2.722	
EXISTING LEVELS	2.700	2.766	2.743	2.722	
LEVEL DIFFERENCE	0.197	0.250	0.154	0.000	
OFFSETS	-4.000	0.000	4.000	4.524	


Chainage 2250.000

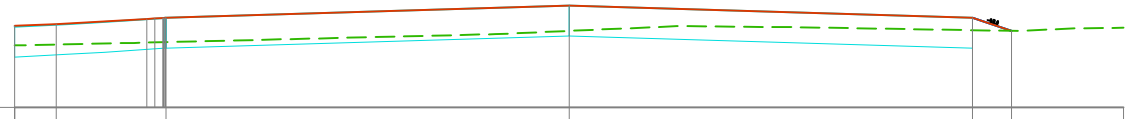

Datum: 2.000

PROPOSED LEVELS	2.809	2.826	2.888	3.008	2.888	2.760
EXISTING LEVELS	2.615	2.624	2.647	2.759	2.766	2.760
LEVEL DIFFERENCE	0.194	0.202	0.241	0.250	0.122	0.000
OFFSETS	-5.500	-5.088	-4.000	0.000	4.000	4.386

Chainage 2300.000

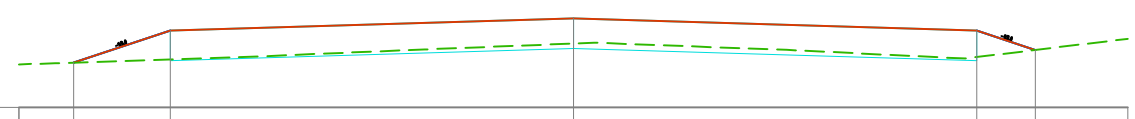

Datum: 2.000

PROPOSED LEVELS	2.444	2.763	2.883	2.763	2.570	
EXISTING LEVELS	2.444	2.477	2.633	2.499	2.570	
LEVEL DIFFERENCE	0.000	0.287	0.250	0.264	0.000	
OFFSETS	-4.957	-4.000	0.000	4.000	4.581	

Chainage 2350.000

PRELIMINARY
NOT FOR CONSTRUCTION

MACE ENGINEERING SERVICES

6 LENNON STREET
CLARE 5453

A.B.N. 89 615 046 930

TEL. (08) 88 421242

SITE
ESPLANADE ROAD–THOMPSON BEACH


DATE
MARCH 2026

TITLE
CROSS SECTIONS CH2100 TO CH2350

SCALE
1:75 @ A3

CLIENT
ADELAIDE PLAINS COUNCIL


DWG No.
13948–28

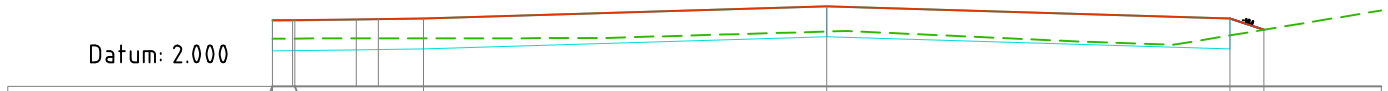

Datum: 2.000

PROPOSED LEVELS	2.654	2.656	2.672	2.792	2.672	2.560			
EXISTING LEVELS	2.473	2.473	2.475	2.541	2.504	2.560			
LEVEL DIFFERENCE	0.182	0.183	0.197	0.250	0.167	0.000			
OFFSETS	-5.500	-5.276	-4.000	0.000	4.000	4.336			


Chainage 2400.000

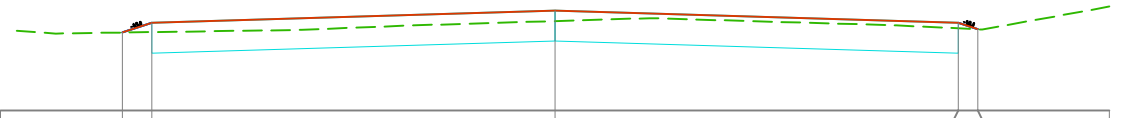

Datum: 1.500

PROPOSED LEVELS	2.274	2.371	2.491	2.371	2.306				
EXISTING LEVELS	2.274	2.279	2.388	2.316	2.306				
LEVEL DIFFERENCE	0.000	0.092	0.103	0.055	0.000				
OFFSETS	-4.289	-4.000	0.000	4.000	4.194				


Chainage 2450.000

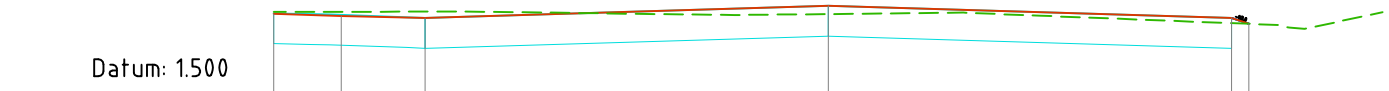

Datum: 1.500

PROPOSED LEVELS	2.353	2.333	2.312	2.432	2.312	2.254			
EXISTING LEVELS	2.372	2.373	2.375	2.351	2.261	2.254			
LEVEL DIFFERENCE	-0.019	-0.040	-0.064	0.080	0.051	0.000			
OFFSETS	-5.500	-4.829	-4.000	0.000	4.000	4.172			


Chainage 2500.000

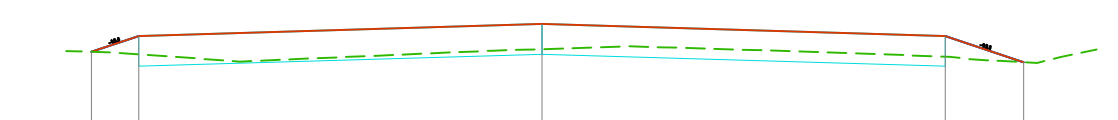

Datum: 1.500

PROPOSED LEVELS	2.256	2.413	2.533	2.413	2.154				
EXISTING LEVELS	2.256	2.232	2.283	2.209	2.154				
LEVEL DIFFERENCE	0.000	0.181	0.250	0.205	0.000				
OFFSETS	-4.471	-4.000	0.000	4.000	4.778				


Chainage 2550.000

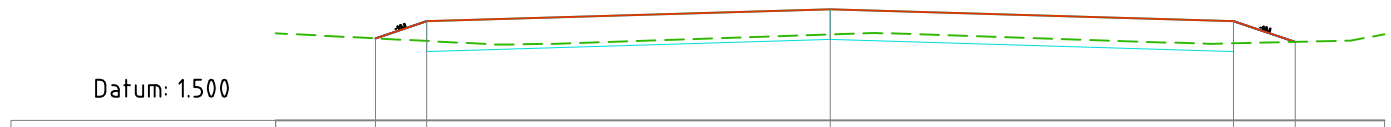

Datum: 1.500

PROPOSED LEVELS	2.313	2.483	2.603	2.483	2.278				
EXISTING LEVELS	2.313	2.287	2.353	2.265	2.278				
LEVEL DIFFERENCE	0.000	0.195	0.250	0.217	0.000				
OFFSETS	-4.508	-4.000	0.000	4.000	4.613				

Chainage 2600.000

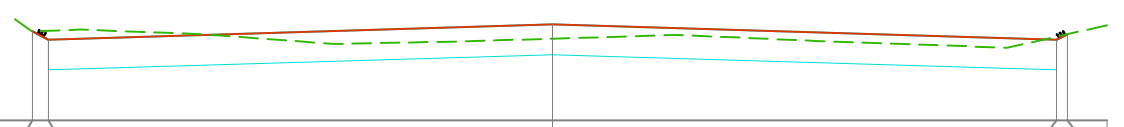

Datum: 1.500

PROPOSED LEVELS	2.382	2.302	2.452	2.302	2.355				
EXISTING LEVELS	2.382	2.388	2.310	2.331	2.355				
LEVEL DIFFERENCE	0.000	-0.086	0.141	-0.029	0.000				
OFFSETS	-5.161	-5.000	0.000	5.000	5.107				

Chainage 2650.000

PRELIMINARY
NOT FOR CONSTRUCTION

MACE ENGINEERING SERVICES

6 LENNON STREET
CLARE 5453

A.B.N. 89 615 046 930

TEL. (08) 88 421242

SITE
ESPLANADE ROAD–THOMPSON BEACH


DATE
MARCH 2026

TITLE
CROSS SECTIONS CH2400 TO CH2650

SCALE
1:75 @ A3

CLIENT
ADELAIDE PLAINS COUNCIL


DWG No.
13948–29

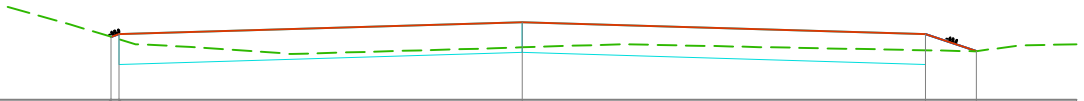

Datum: 2.000

PROPOSED LEVELS	2.622	2.648	2.768	2.648	2.480				
EXISTING LEVELS	2.622	2.598	2.518	2.489	2.480				
LEVEL DIFFERENCE	0.000	0.050	0.250	0.159	0.000				
OFFSETS	-4.078	-4.000	0.000	4.000	4.504				


Chainage 2700.000

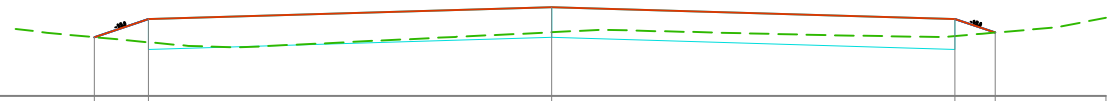

Datum: 2.000

PROPOSED LEVELS	2.583	2.761	2.881	2.761	2.628				
EXISTING LEVELS	2.583	2.533	2.631	2.595	2.628				
LEVEL DIFFERENCE	0.000	0.228	0.250	0.166	0.000				
OFFSETS	-4.535	-4.000	0.000	4.000	4.399				


Chainage 2750.000

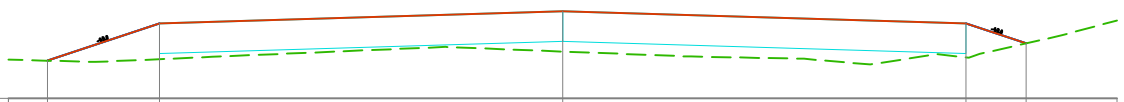

Datum: 2.000

PROPOSED LEVELS	2.373	2.743	2.863	2.743	2.544				
EXISTING LEVELS	2.373	2.388	2.463	2.405	2.544				
LEVEL DIFFERENCE	0.000	0.356	0.400	0.338	0.000				
OFFSETS	-5.112	-4.000	0.000	4.000	4.598				


Chainage 2800.000

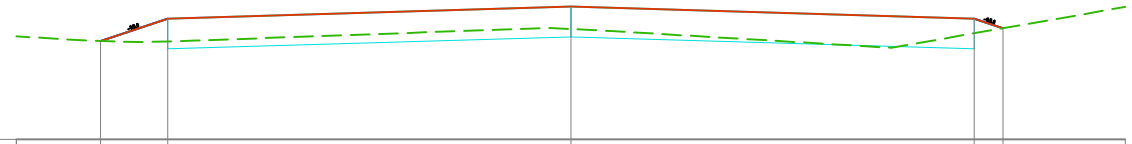

Datum: 1.500

PROPOSED LEVELS	2.476	2.698	2.818	2.698	2.603				
EXISTING LEVELS	2.476	2.473	2.596	2.553	2.603				
LEVEL DIFFERENCE	0.000	0.225	0.222	0.145	0.000				
OFFSETS	-4.665	-4.000	0.000	4.000	4.286				


Chainage 2850.000

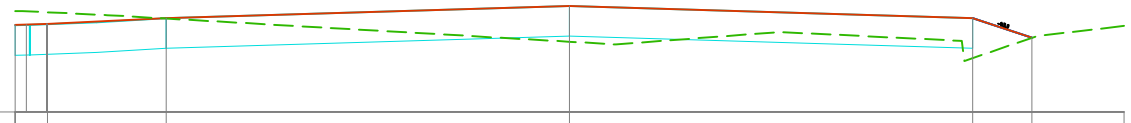

Datum: 1.500

PROPOSED LEVELS	2.362	2.373	2.432	2.552	2.432	2.236			
EXISTING LEVELS	2.501	2.489	2.426	2.196	2.034	2.236			
LEVEL DIFFERENCE	-0.139	-0.116	0.005	0.355	0.398	0.000			
OFFSETS	-5.500	-5.180	-4.000	0.000	4.000	4.588			

Chainage 2900.000

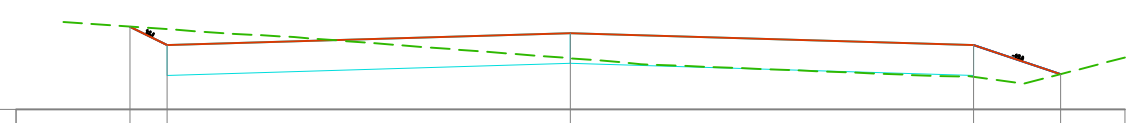

Datum: 1.500

PROPOSED LEVELS	2.321	2.138	2.258	2.138	1.850				
EXISTING LEVELS	2.321	2.296	2.007	1.823	1.850				
LEVEL DIFFERENCE	0.000	-0.158	0.250	0.315	0.000				
OFFSETS	-4.367	-4.000	0.000	4.000	4.862				

Chainage 2950.000

PRELIMINARY
NOT FOR CONSTRUCTION


MACE ENGINEERING SERVICES

6 LENNON STREET
CLARE 5453

A.B.N. 89 615 046 930

TEL. (08) 88 421242


SITE ESPLANADE ROAD–THOMPSON BEACH	DATE *MARCH 2026*
TITLE CROSS SECTIONS CH2700 TO CH2950	SCALE *1:75 @ A3*
CLIENT ADELAIDE PLAINS COUNCIL	DWG No. 13948–30

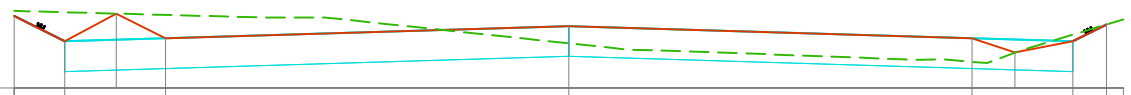

Datum: 1.500

PROPOSED LEVELS	2.213	1.963	1.993	2.113	1.993	1.963	2.130	
EXISTING LEVELS	2.264	2.251	2.224	1.943	1.759	2.029	2.130	
LEVEL DIFFERENCE	-0.051	-0.288	-0.231	0.170	0.234	-0.066	0.000	
OFFSETS	-5.500	-5.000	-4.000	0.000	4.000	5.000	5.333	


Chainage 3000.000

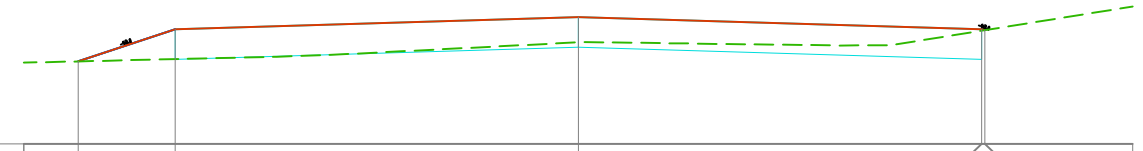

Datum: 1.500

PROPOSED LEVELS	2.319	2.638	2.758	2.638	2.628	
EXISTING LEVELS	2.319	2.341	2.508	2.623	2.628	
LEVEL DIFFERENCE	0.000	0.297	0.251	0.016	0.000	
OFFSETS	-4.959	-4.000	0.000	4.000	4.032	


Chainage 3050.000

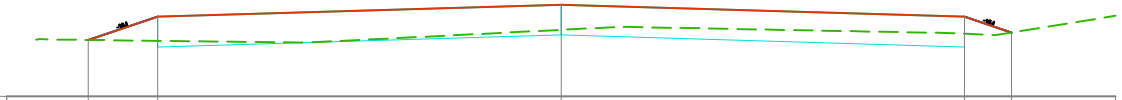

Datum: 2.000

PROPOSED LEVELS	2.558	2.788	2.908	2.788	2.632	
EXISTING LEVELS	2.558	2.550	2.658	2.621	2.632	
LEVEL DIFFERENCE	0.000	0.238	0.250	0.167	0.000	
OFFSETS	-4.690	-4.000	0.000	4.000	4.468	


Chainage 3100.000

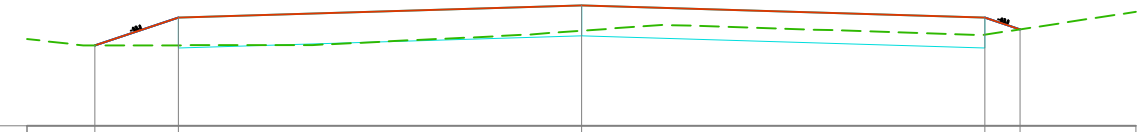

Datum: 1.500

PROPOSED LEVELS	2.296	2.571	2.691	2.571	2.455	
EXISTING LEVELS	2.296	2.297	2.442	2.402	2.455	
LEVEL DIFFERENCE	0.000	0.274	0.250	0.169	0.000	
OFFSETS	-4.827	-4.000	0.000	4.000	4.349	


Chainage 3150.000

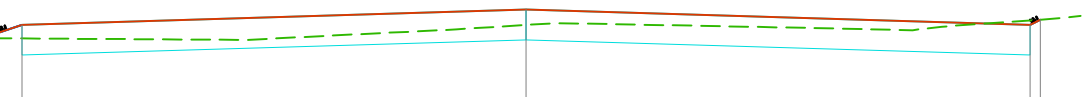

Datum: 1.500

PROPOSED LEVELS	2.181	2.314	2.464	2.314	2.365			
EXISTING LEVELS	2.181	2.178	2.312	2.358	2.365			
LEVEL DIFFERENCE	0.000	0.136	0.152	-0.043	0.000			
OFFSETS	-5.401	-5.000	0.000	5.000	5.101			

Chainage 3200.000

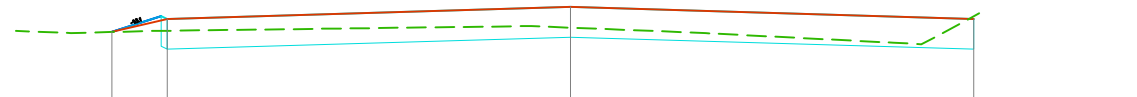

Datum: 1.500

PROPOSED LEVELS	2.543	2.672	2.792	2.672		
EXISTING LEVELS	2.543	2.555	2.586	2.698		
LEVEL DIFFERENCE	0.000	0.117	0.205	-0.027		
OFFSETS	-4.547	-4.000	0.000	4.000		

Chainage 3250.000

PRELIMINARY
NOT FOR CONSTRUCTION

MACE ENGINEERING SERVICES

6 LENNON STREET
CLARE 5453

A.B.N. 89 615 046 930

TEL. (08) 88 421242

SITE: ESPLANADE ROAD–THOMPSON BEACH


DATE: MARCH 2026

TITLE: CROSS SECTIONS CH3000 TO CH3250

SCALE: 1:75 @ A3

CLIENT: ADELAIDE PLAINS COUNCIL


DWG No. 13948–31

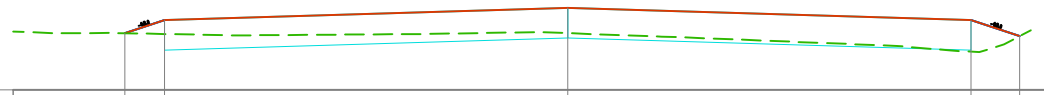

Datum: 2.000

PROPOSED LEVELS	2.561	2.693	2.813	2.693	2.532																		
EXISTING LEVELS	2.561	2.553	2.561	2.378	2.532																		
LEVEL DIFFERENCE	0.000	0.139	0.251	0.315	0.000																		
OFFSETS	-4.393	-4.000	0.000	4.000	4.482																		

Chainage 3300.000

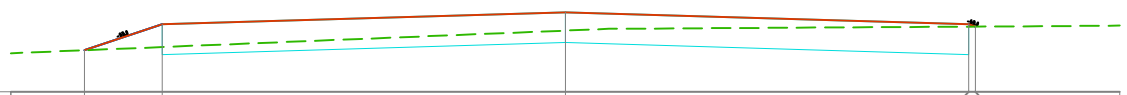

Datum: 2.000

PROPOSED LEVELS	2.412	2.668	2.788	2.668	2.646																		
EXISTING LEVELS	2.412	2.443	2.606	2.645	2.646																		
LEVEL DIFFERENCE	0.000	0.225	0.182	0.023	0.000																		
OFFSETS	-4.770	-4.000	0.000	4.000	4.068																		

Chainage 3350.000

PRELIMINARY
NOT FOR CONSTRUCTION

MACE ENGINEERING SERVICES
6 LENNON STREET
CLARE 5453
A.B.N. 89 615 046 930
TEL. (08) 88 421242

SITE: ESPLANADE ROAD–THOMPSON BEACH


DATE: MARCH 2026

TITLE: CROSS SECTIONS CH3300 TO CH3350

SCALE: 1:75 @ A3


CLIENT: ADELAIDE PLAINS COUNCIL

DWG No. 13948–32

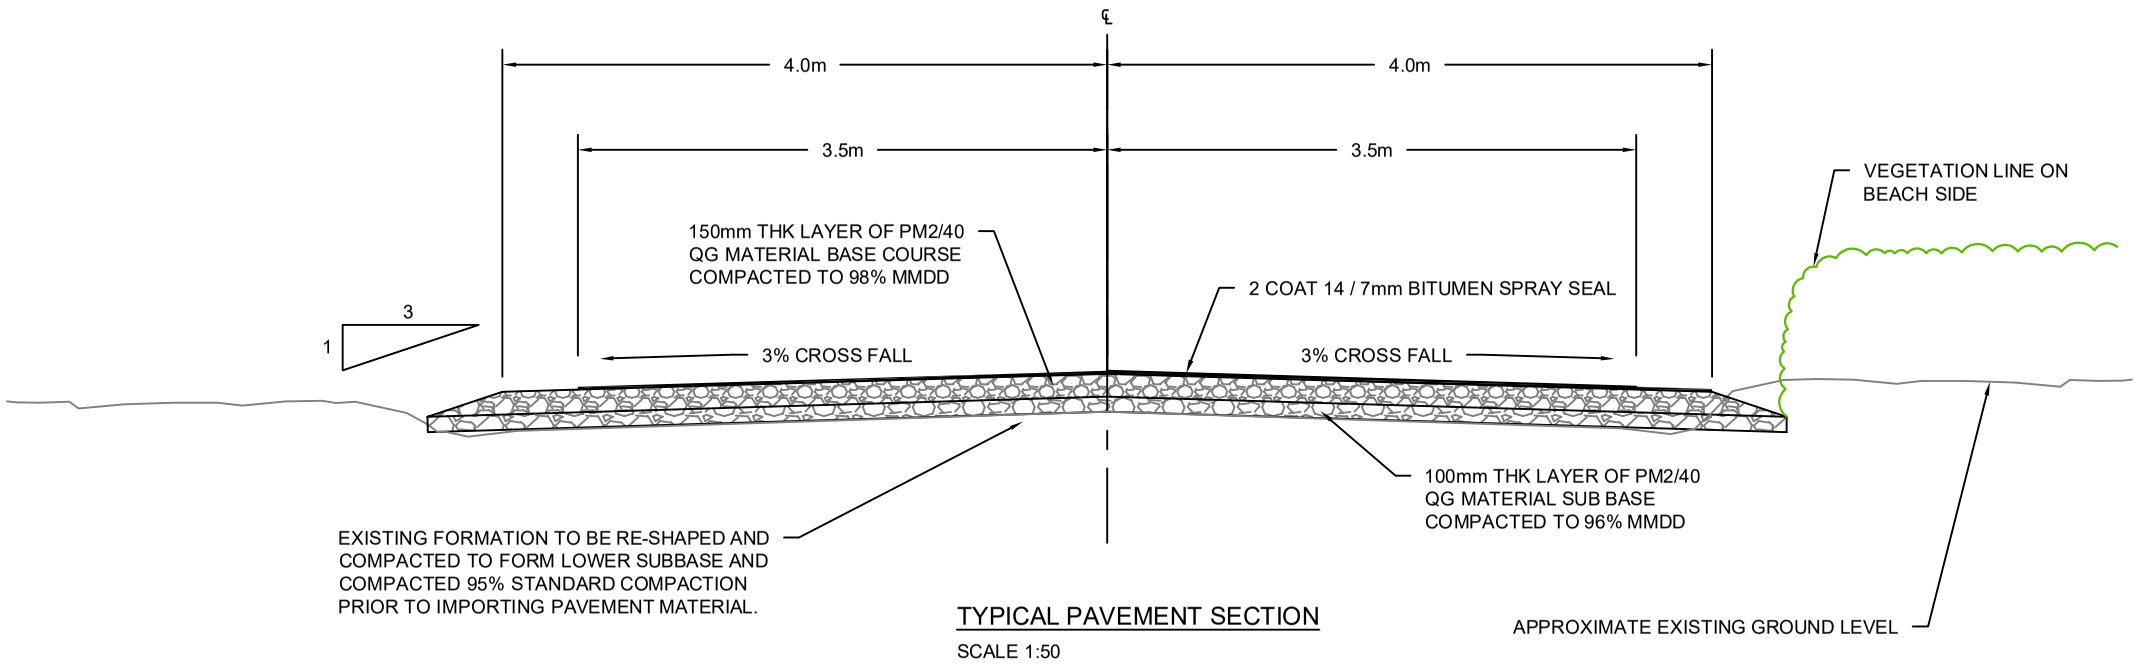

TYPICAL PAVEMENT SECTION

SCALE 1:50

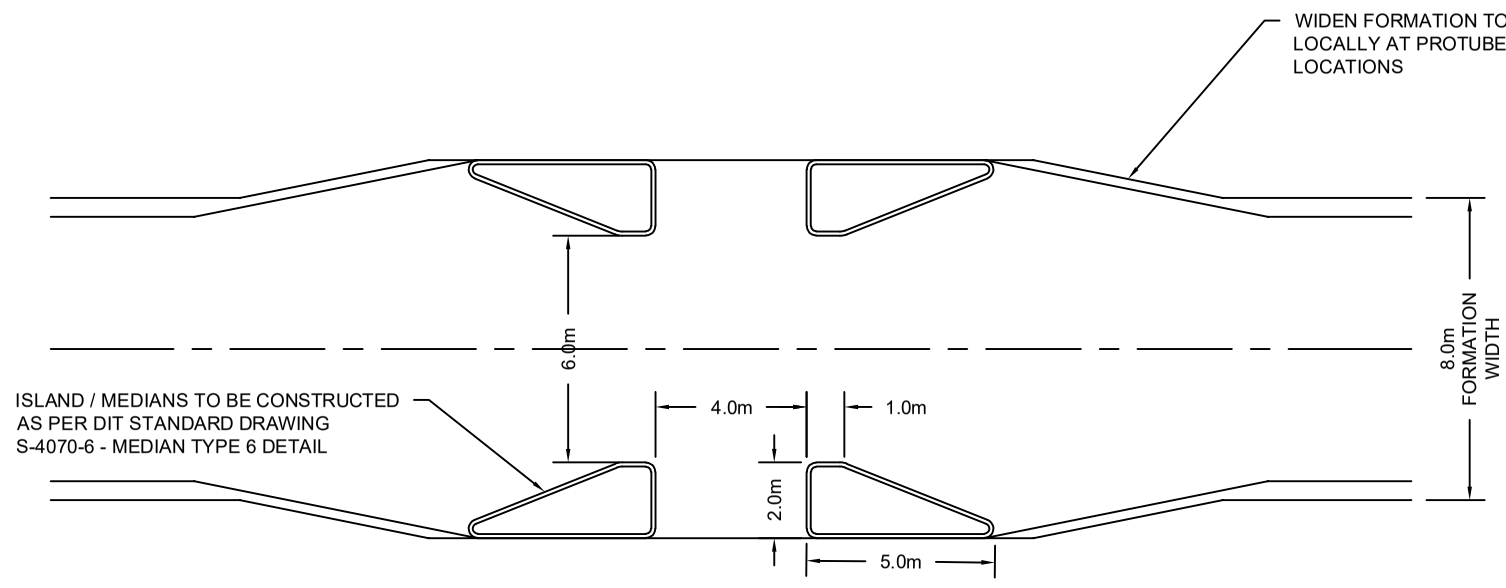


TYPICAL SLOW POINT (PROTUBERANCE) SECTION

SCALE 1:50

PRELIMINARY
NOT FOR CONSTRUCTION

MACE ENGINEERING SERVICES
6 LENNON STREET
CLARE 5453
A.B.N. 89 615 046 930
TEL. (08) 88 421242

SITE: ESPLANADE ROAD–THOMPSON BEACH	DATE: *MARCH 2026*
TITLE: TYPICAL CROSS SECTION	SCALE: *1:50 @ A3*
CLIENT: ADELAIDE PLAINS COUNCIL	DWG No.: 13948–33

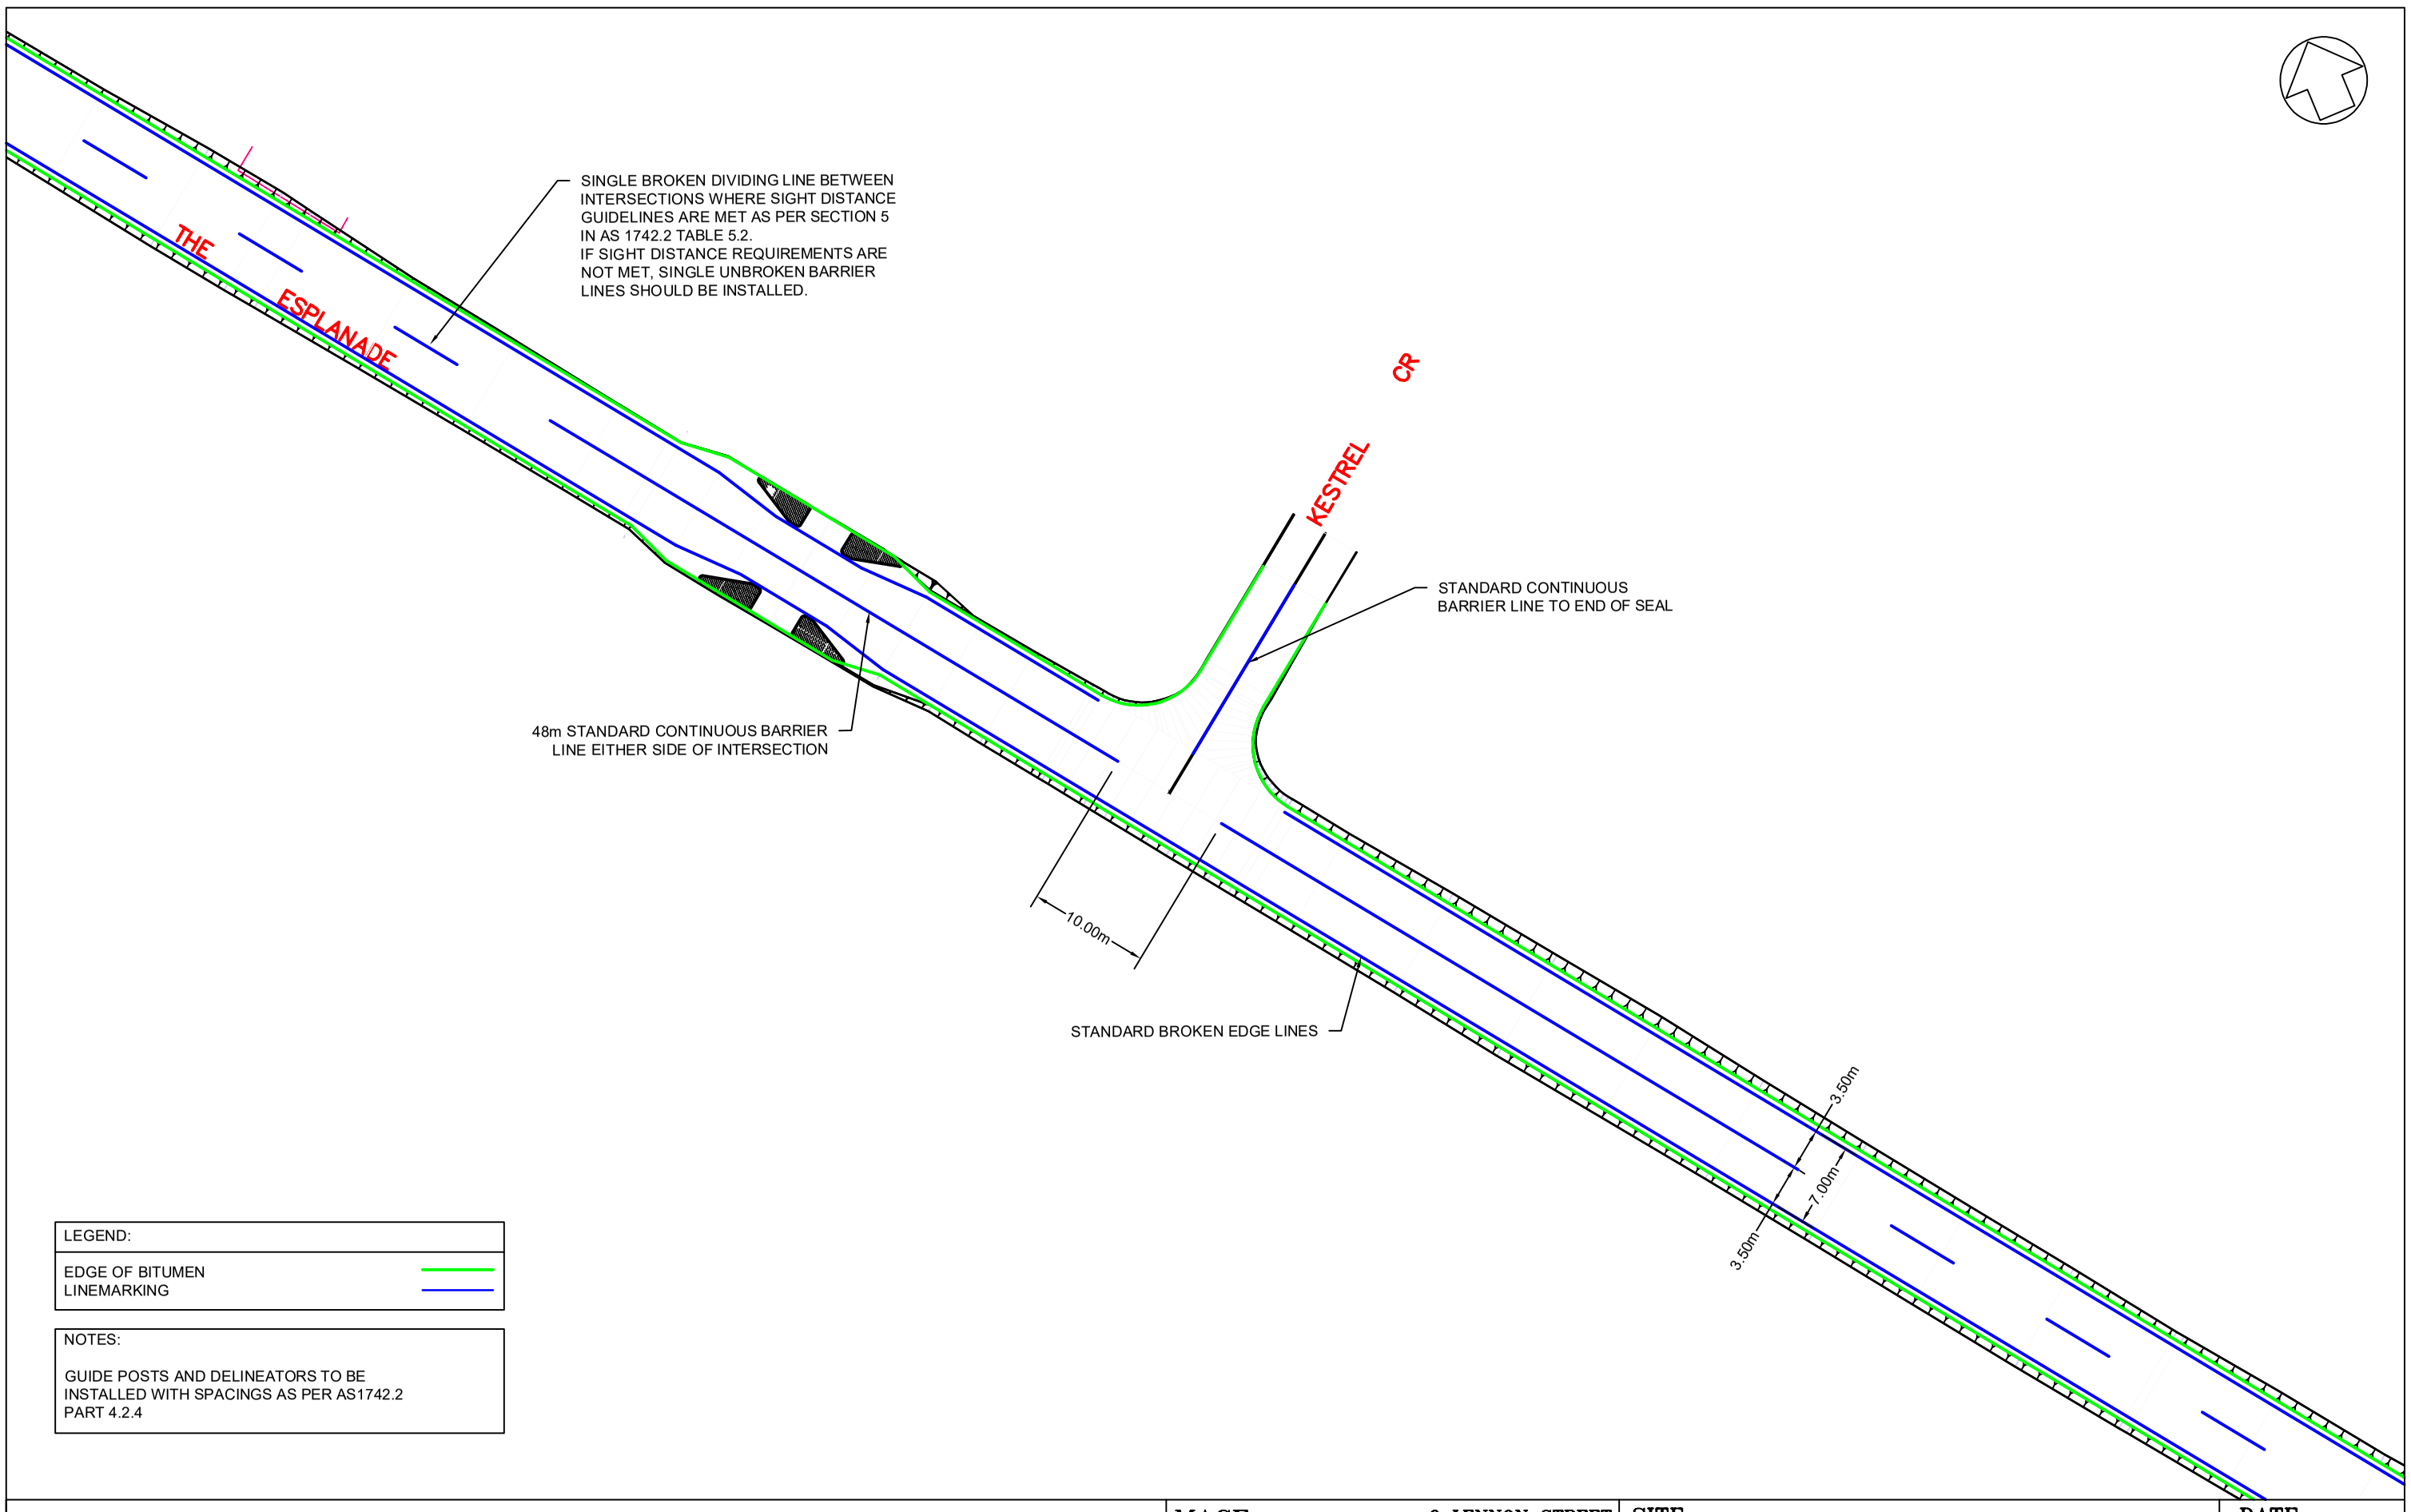

LEGEND:	
EDGE OF BITUMEN	
LINEMARKING	

NOTES:

GUIDE POSTS AND DELINEATORS TO BE INSTALLED WITH SPACINGS AS PER AS1742.2 PART 4.2.4

PRELIMINARY
NOT FOR CONSTRUCTION

MACE ENGINEERING SERVICES
6 LENNON STREET
CLARE 5453
A.B.N. 89 615 046 930
TEL. (08) 88 421242

SITE: ESPLANADE ROAD–THOMPSON BEACH		DATE: MARCH 2026
TITLE: LINE–MARKING TYPICAL INTERSECTION LAYOUT		SCALE: 1:500 @ A3
CLIENT: ADELAIDE PLAINS COUNCIL		DWG No. 13948–34