
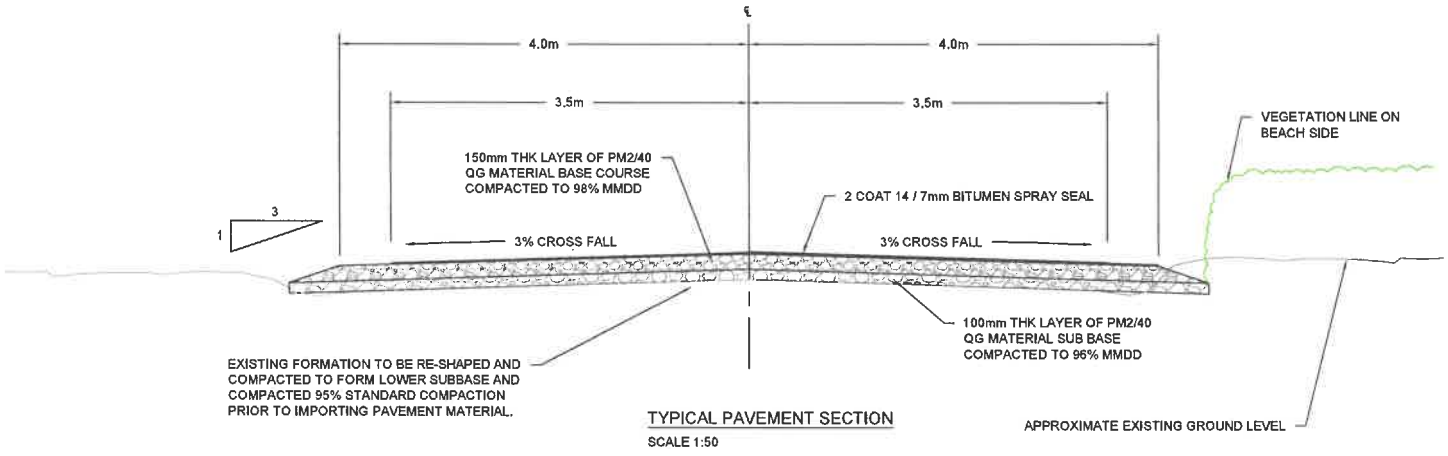


TYPICAL PAVEMENT SECTION

SCALE 1:50

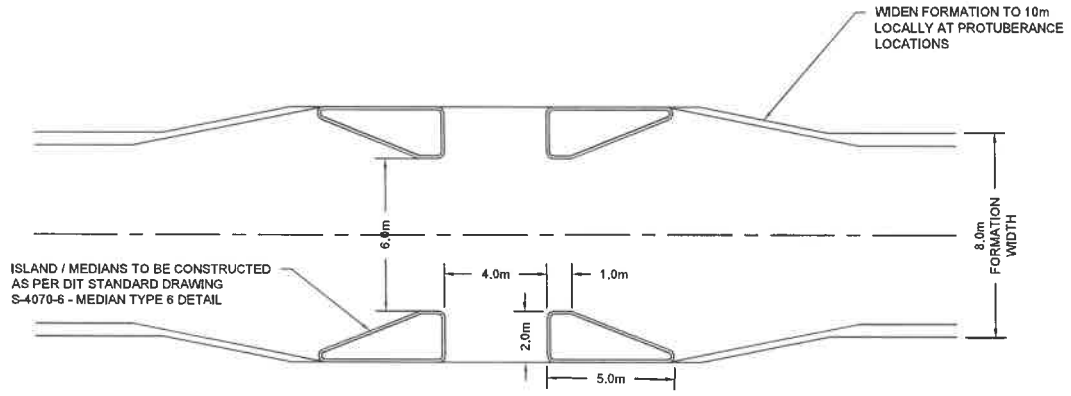

TYPICAL SLOW POINT (PROTUBERANCE) SECTION

SCALE 1:50

PRELIMINARY
NOT FOR CONSTRUCTION

MACE ENGINEERING SERVICES
6 LENNON STREET CLARE 5453
A.B.N. 89 615 046 930
TEL. (08) 88 421242

SITE: ESPLANADE ROAD–THOMPSON BEACH	DATE: MARCH 2026
TITLE: TYPICAL CROSS SECTION	SCALE: 1:50 @ A3
CLIENT: ADELAIDE PLAINS COUNCIL	DWG No. 13948–33